DISCLAIMER

THIS MAP WAS PREPARED FOR LOCAL PROPERTY ASSESSMENT PURPOSES ONLY AND THE PARCELS SHOWN HEREON MAY NOT COMPLY WITH STATE AND LOCAL SUBDIVISION ORDINANCES, AND NO LIABILITY IS ASSUMED FOR THE USE OF THE INFORMATION SHOWN HEREON.

POR. SE1/4 OF NE1/4 SEC.3, T.20S., R.24E., M.D.B.&M.

Tax Area Codes 005–017 005–057

169–11

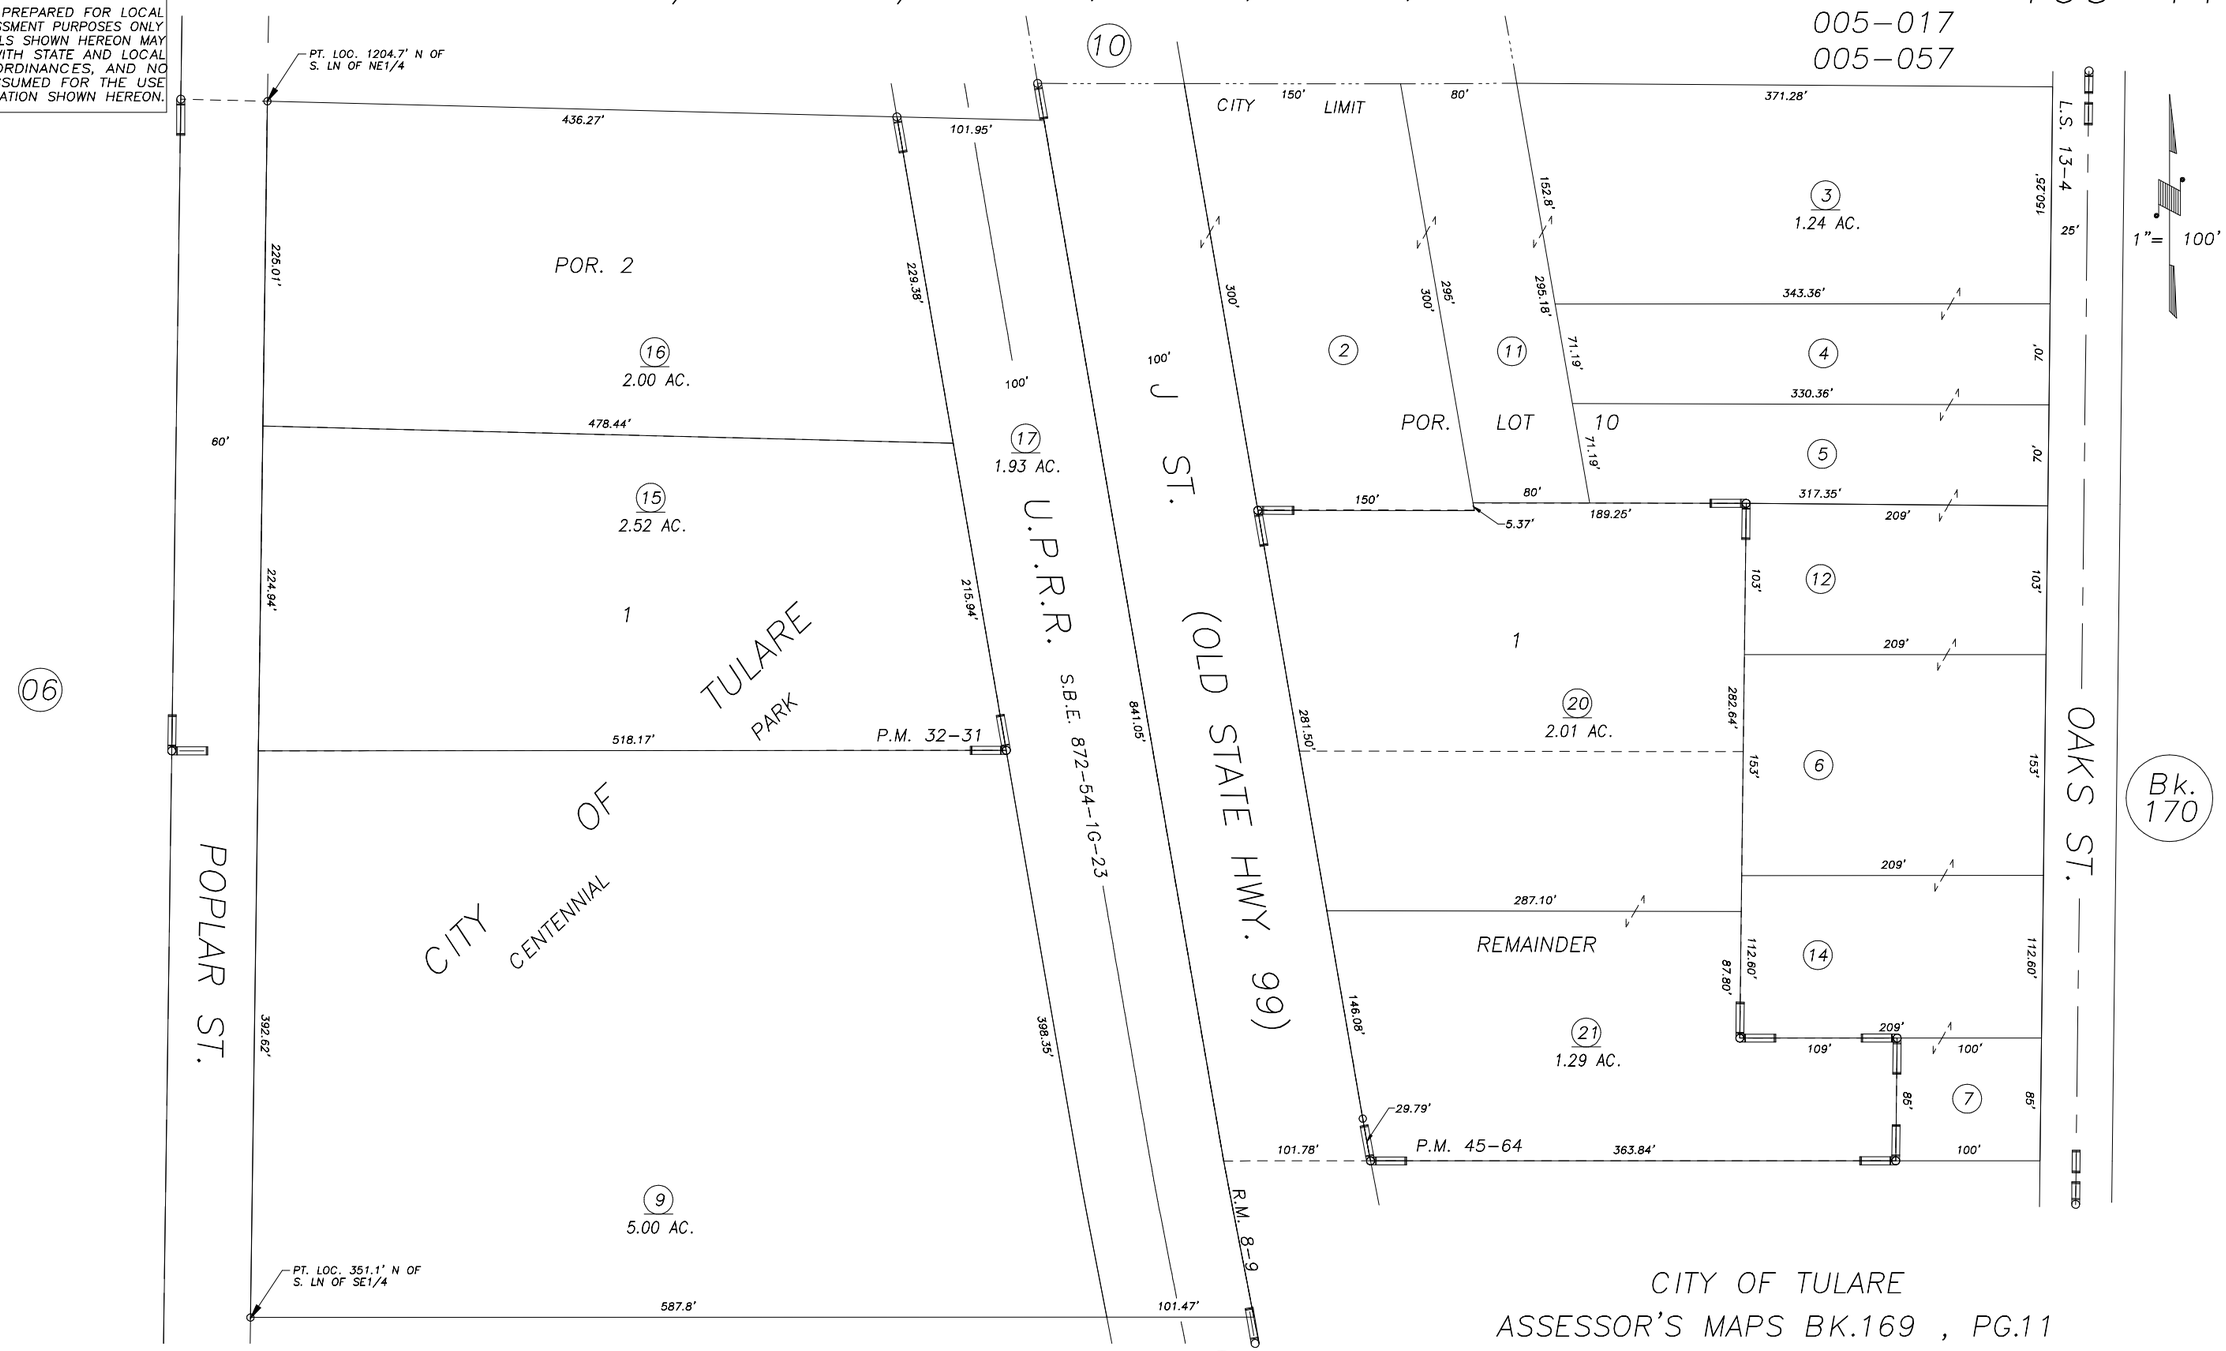

POR. PARCEL MAP 3130, P.M. 32–31 RECORD OF SURVEY, L.S. 13–4
POR. CROCKER OAK PARK, R.M. 8–9
PARCEL MAP 4459, P.M. 45–64
RECORD OF SURVEY, L.S. 8–49 (ALL SEC. 3)

CITY OF TULARE
ASSESSOR'S MAPS BK.169 , PG.11
COUNTY OF TULARE, CALIFORNIA, U.S.A.

NOTE: Assessor's Parcel Numbers Shown in Circles (1)
Assessor's Block Numbers Shown in Elipses (123)

REVISION	DATE	TECH
2007–0004639	01/23/2009	LLB