POR. N½ OF SW¼ OF NW¼ OF SEC. 3, T.20 S., R.24 E., M.D.B. & M.

TAX CODE AREA **169-29**
5-008
5-041
5-077

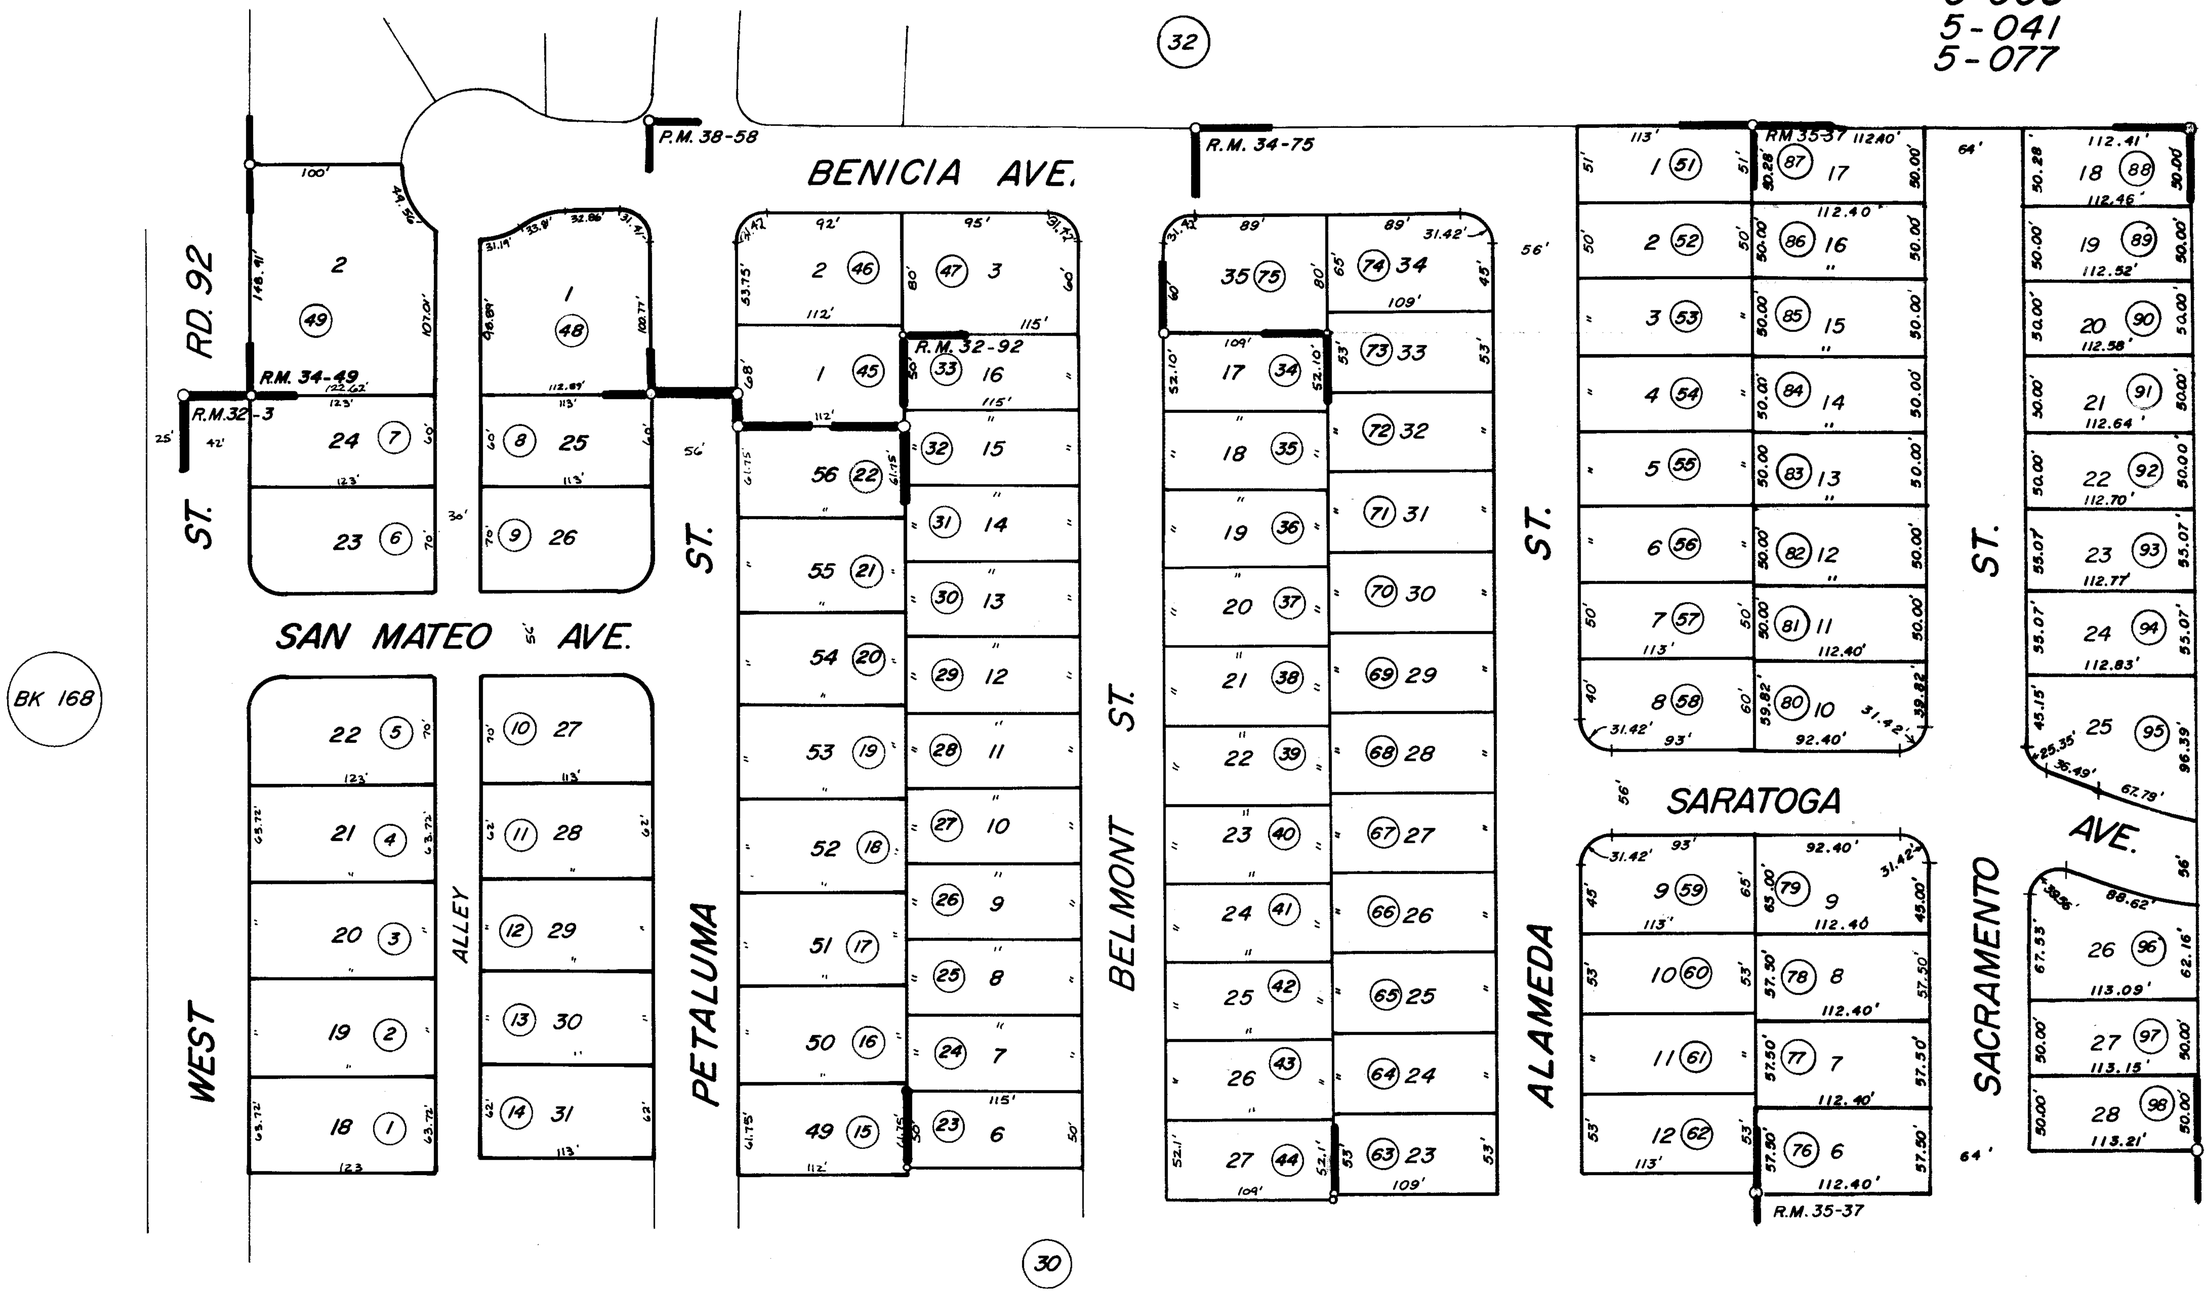

POR. PLEASANT VALLEY WEST NO. 4 R.M. 35-37
POR PLEASANT VALLEY WEST NO. 3 R.M. 34-75
POR. PLEASANT VALLEY WEST NO.2 R.M. 32-92
POR. PLEASANT VALLEY WEST NO.1 (AMENDED) R.M. 32-3
POR. PARCEL MAP 3755 P.M. 38-58
POR. PROSPERITY WEST - UNIT 1, R.M. 34-49

CITY OF TULARE

ASSESSOR'S MAPS BK. 169 PG. 29

COUNTY OF TULARE, CALIF.

NOTE—ASSESSOR'S BLOCK NUMBERS SHOWN IN ELLIPSES
ASSESSOR'S PARCEL NUMBERS SHOWN IN CIRCLES