POR. S½ OF SW¼ OF NW¼ OF SEC. 3, T. 20 S., R. 24 E., M.D.B. & M.

TAX CODE AREA **169-30**

5-008
5-041
5-048
5-077

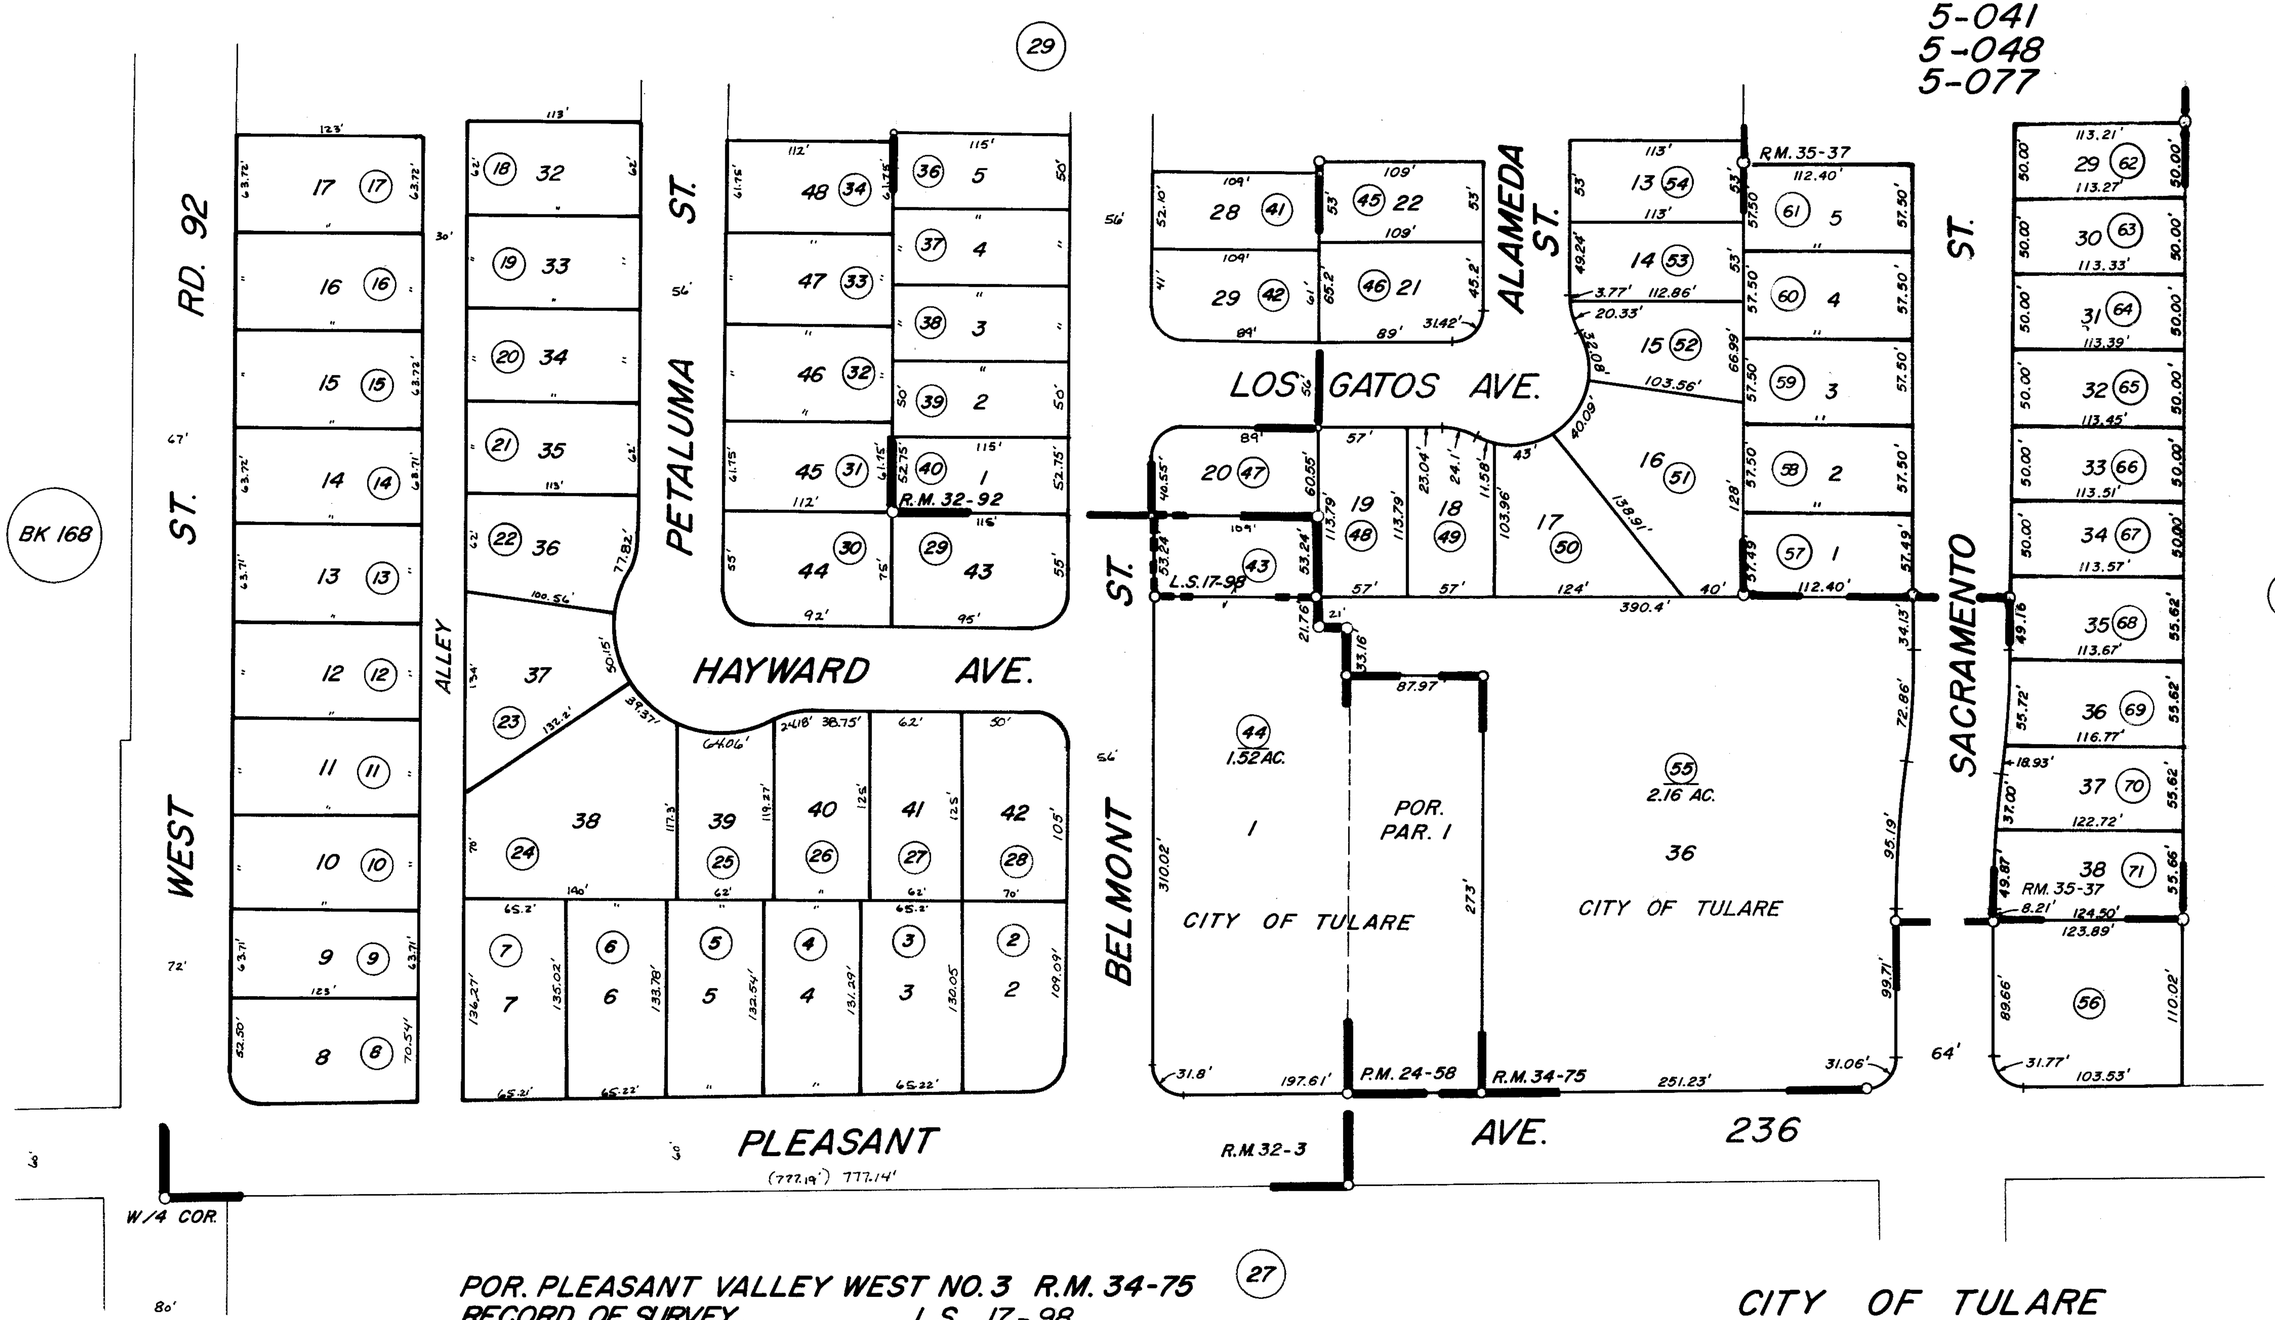

POR. PLEASANT VALLEY WEST NO. 3 R.M. 34-75
RECORD OF SURVEY, L.S. 17-98
POR. PARCEL MAP 2357, P.M. 24-58
POR. PLEASANT VALLEY WEST NO. 2 R.M. 32-92
POR. PLEASANT VALLEY WEST NO. 1 (AMENDED) R.M. 32-3
POR. PLEASANT VALLEY WEST NO. 4, R.M. 35-37

CITY OF TULARE
ASSESSOR'S MAPS BK. 169 PG. 30
COUNTY OF TULARE, CALIF.

NOTE—ASSESSOR'S BLOCK NUMBERS SHOWN IN ELLIPSES
ASSESSOR'S PARCEL NUMBERS SHOWN IN CIRCLES