N 1/2 OF NW 1/4 OF NW 1/4 SEC.3 T.20S., R.24E., M.D.B.&M.

Tax Area Codes 169–36
005–002 005–077
005–008 005–124

DISCLAIMER

THIS MAP WAS PREPARED FOR LOCAL PROPERTY ASSESSMENT PURPOSES ONLY AND THE PARCELS SHOWN HEREON MAY NOT COMPLY WITH STATE AND LOCAL SUBDIVISION ORDINANCES, AND NO LIABILITY IS ASSUMED FOR THE USE OF THE INFORMATION SHOWN HEREON.

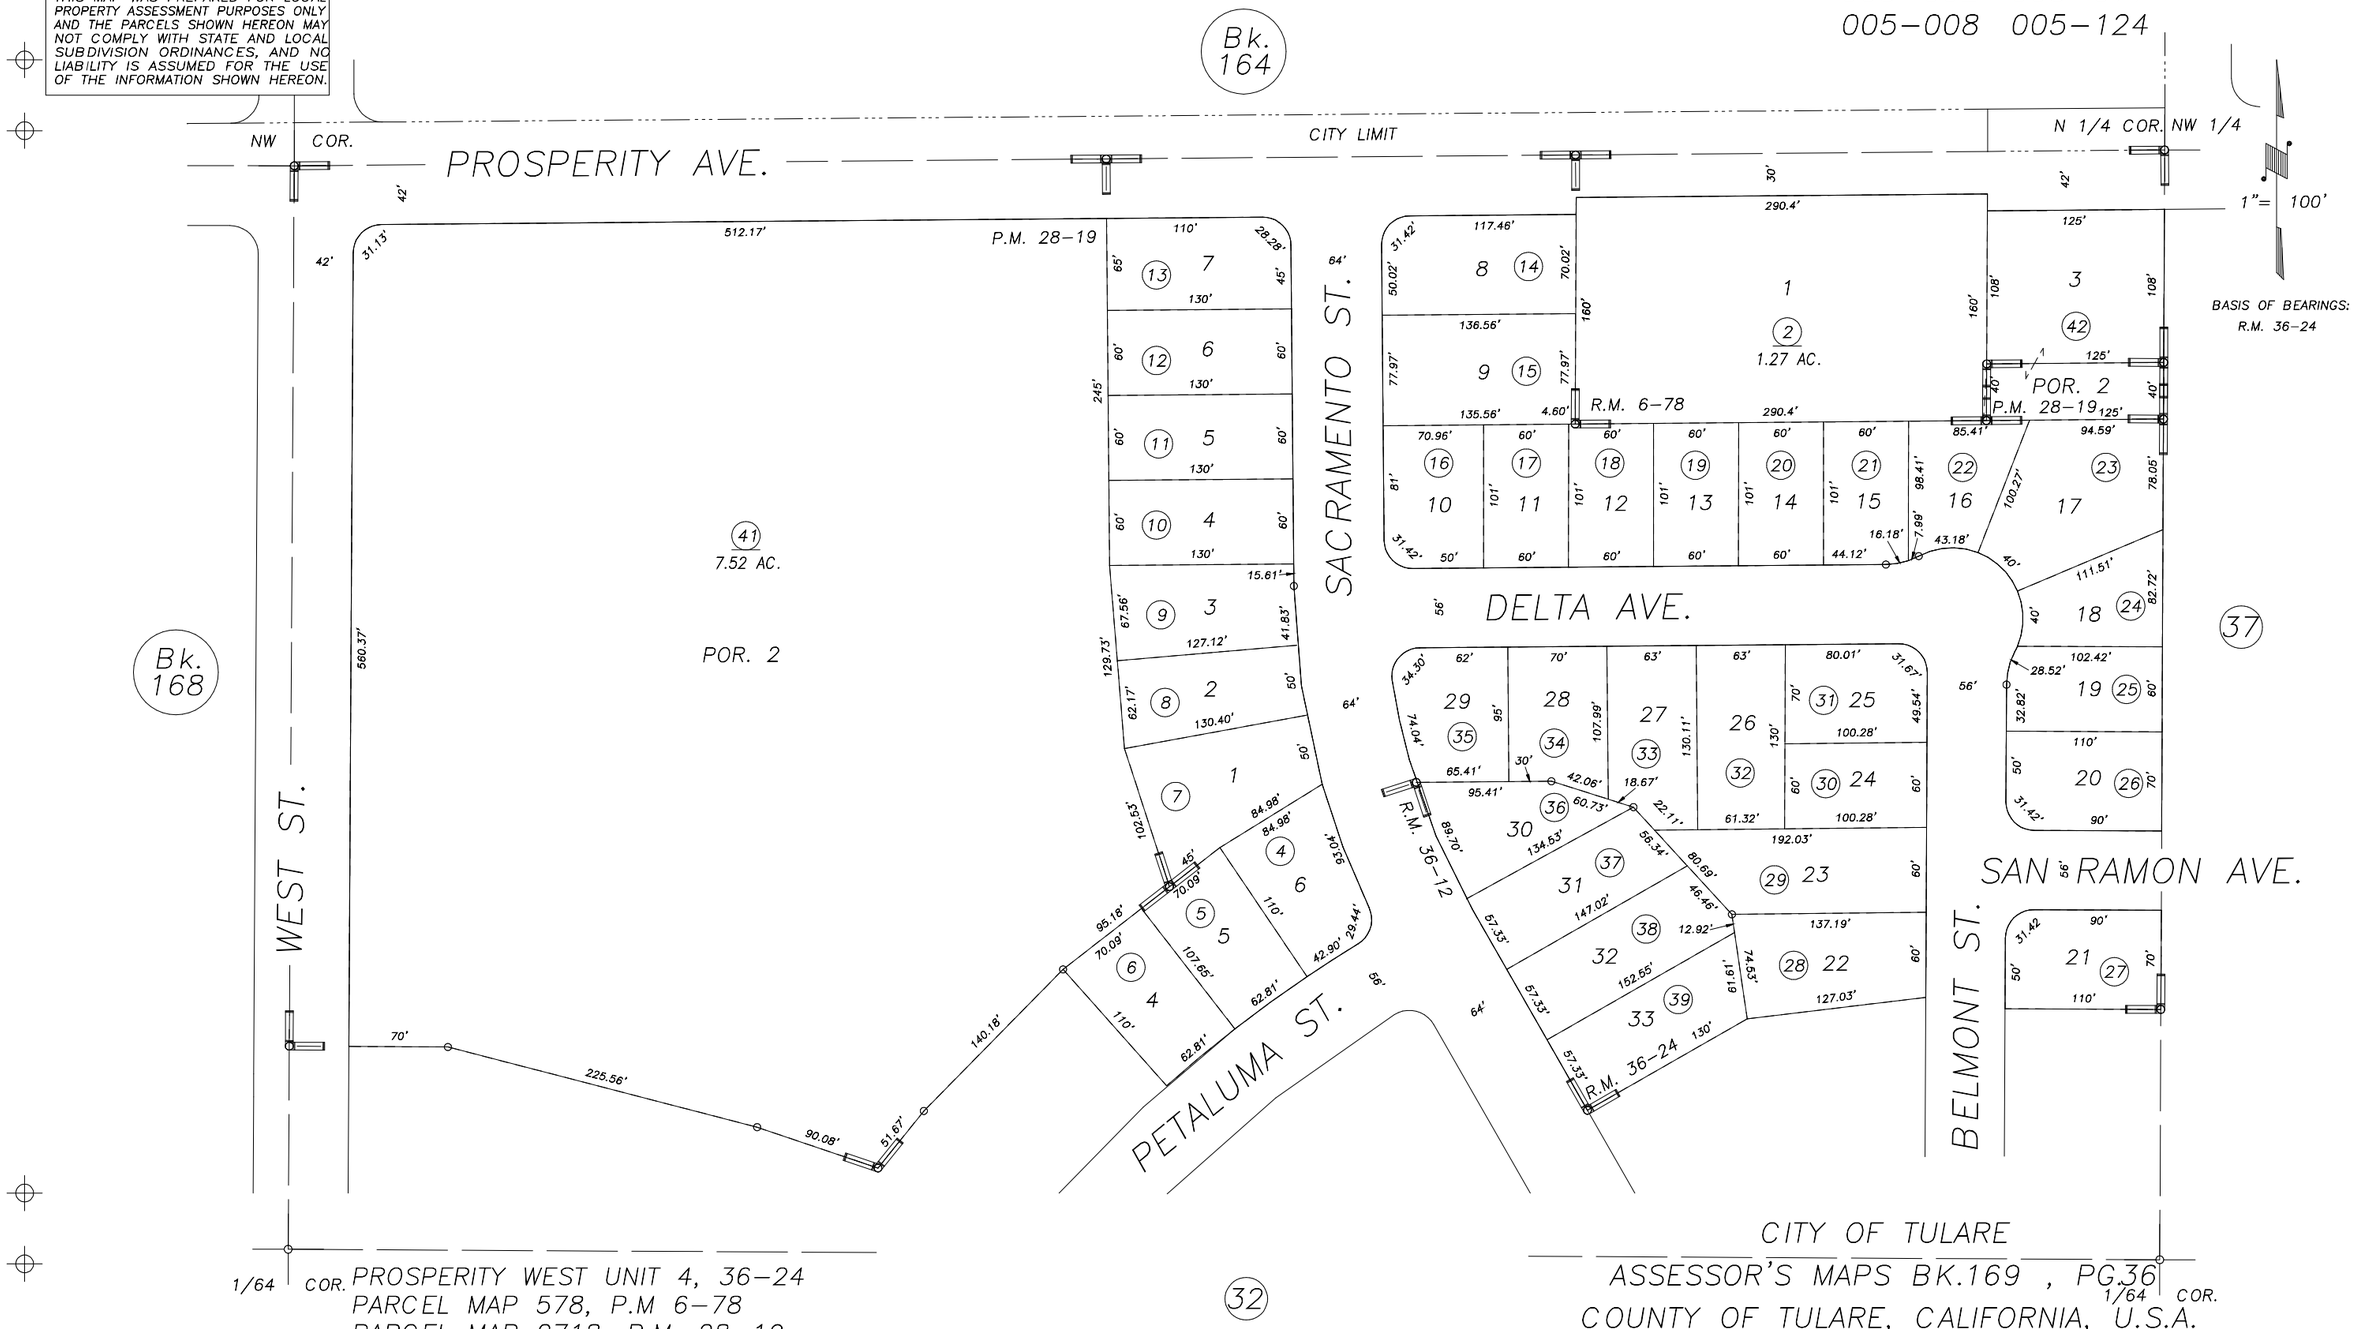

PROSPERITY WEST UNIT 4, 36–24
PARCEL MAP 578, P.M 6–78
PARCEL MAP 2718, P.M. 28–19
PROSPERITY WEST UNIT 3, R.M. 36–12

CITY OF TULARE
ASSESSOR'S MAPS BK.169 , PG.36
COUNTY OF TULARE, CALIFORNIA, U.S.A.

NOTE: Assessor's Parcel Numbers Shown in Circles (1)
Assessor's Block Numbers Shown in Elipses (123)

T.R.A.C. CHANGE	09/22/2009	MLC
REVISION	DATE	TECH