W1/2 OF SE1/4 OF NW1/4 OF SEC.3, T.20S., R.24E., M.D.B.&M.

Tax Area Codes 169–38
005–001
005–087

DISCLAIMER

THIS MAP WAS PREPARED FOR LOCAL PROPERTY ASSESSMENT PURPOSES ONLY AND THE PARCELS SHOWN HEREON MAY NOT COMPLY WITH STATE AND LOCAL SUBDIVISION ORDINANCES, AND NO LIABILITY IS ASSUMED FOR THE USE OF THE INFORMATION SHOWN HEREON.

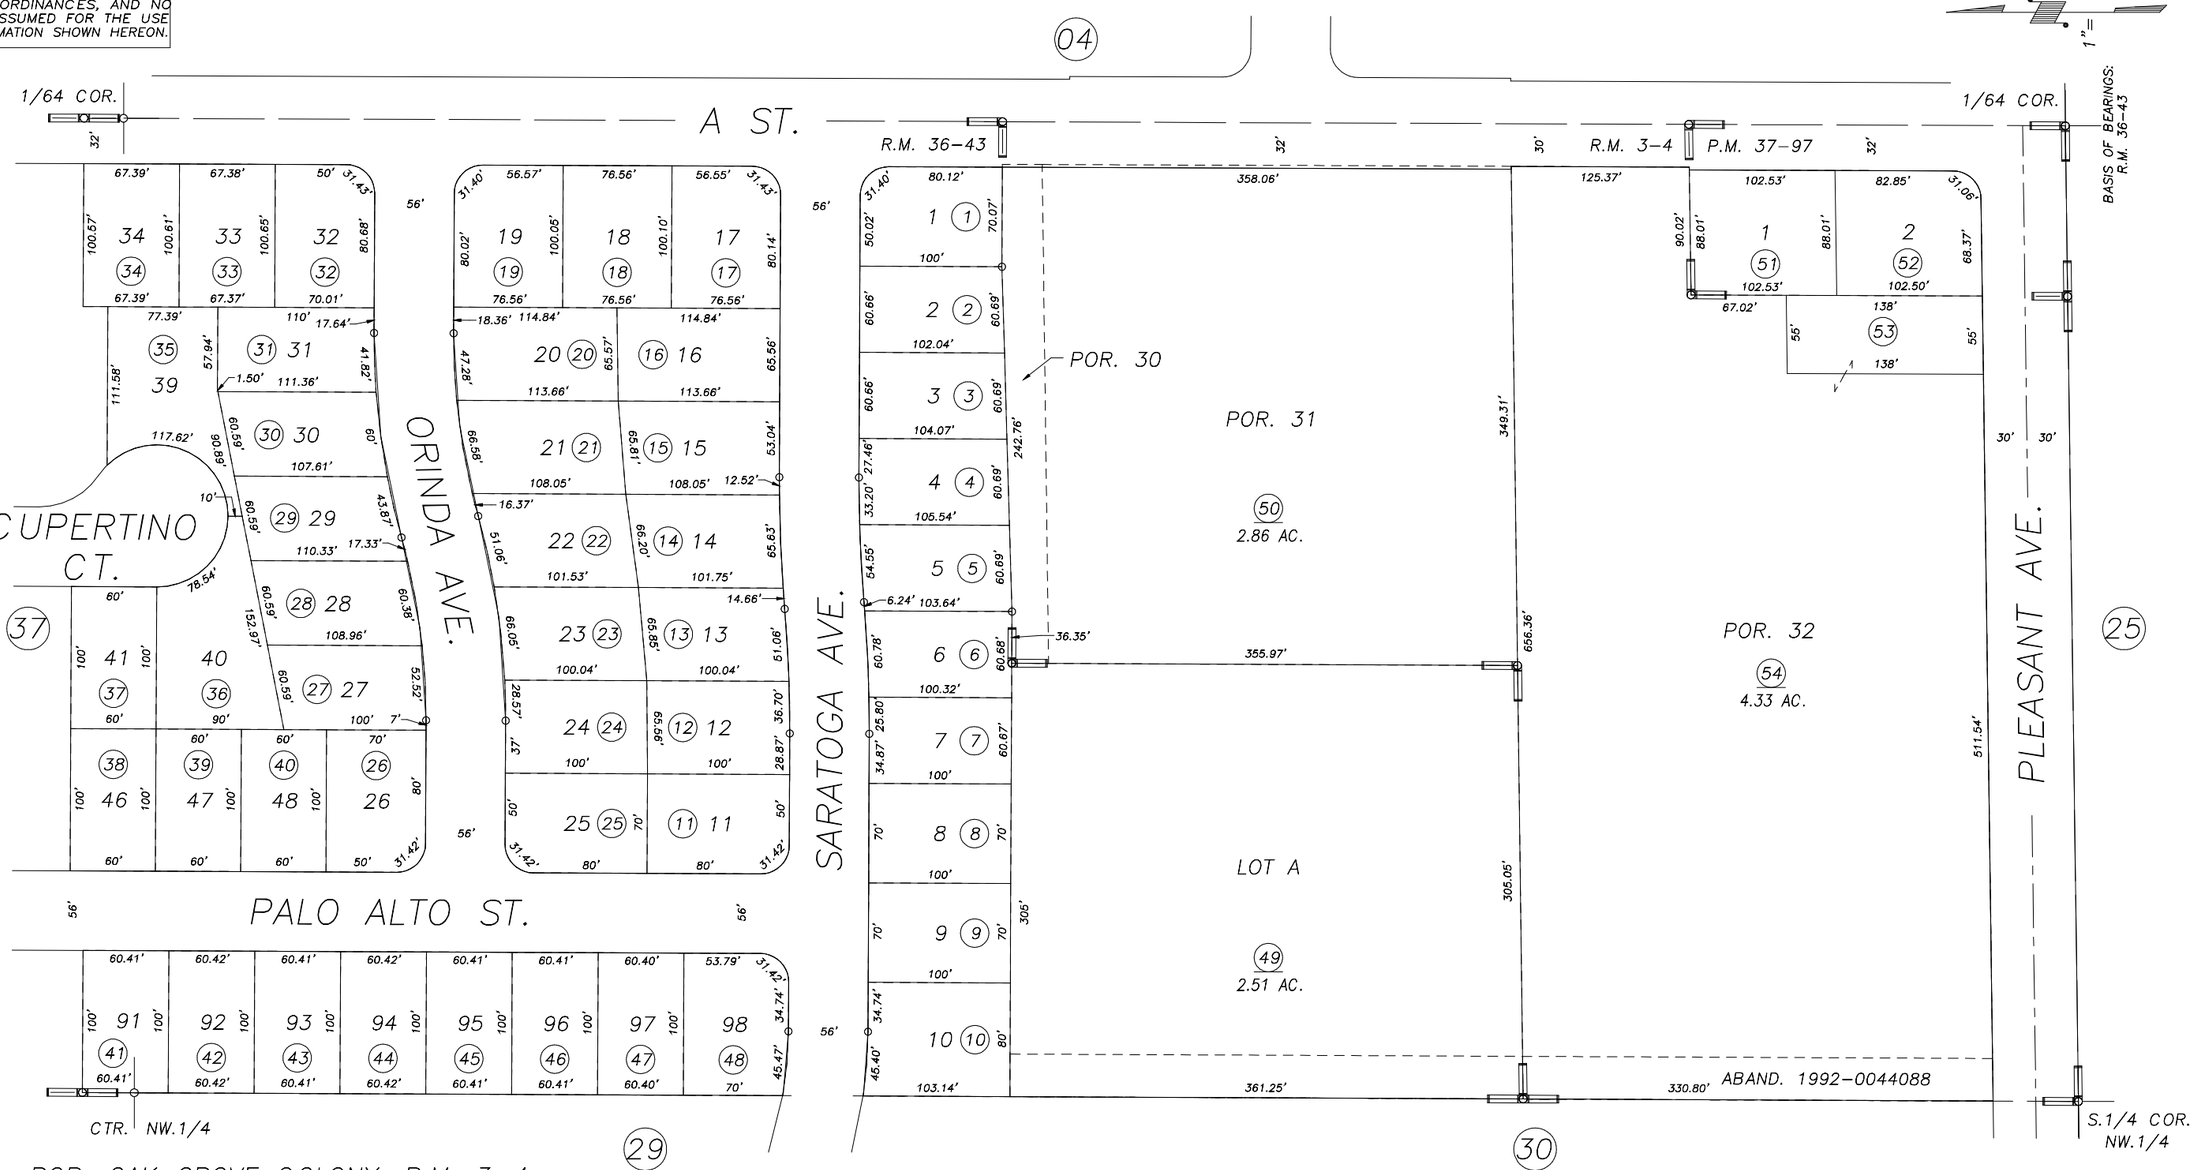

POR. OAK GROVE COLONY, R.M. 3–4
PARCEL MAP NO. 3694, P.M. 37–97
POR. MEADOWLARK SUBDIVISION, R.M. 36–43

CITY OF TULARE
ASSESSOR'S MAPS BK.169 , PG.38
COUNTY OF TULARE, CALIFORNIA, U.S.A.

NOTE: Assessor's Parcel Numbers Shown in Circles (1)
Assessor's Block Numbers Shown in Elipses (123)

REVISION	DATE	TECH
2004 REVIEW	03/31/2004	SU