DISCLAIMER

THIS MAP WAS PREPARED FOR LOCAL PROPERTY ASSESSMENT PURPOSES ONLY. THE PARCELS SHOWN HEREON MAY NOT COMPLY WITH STATE AND LOCAL SUBDIVISION ORDINANCES. NO LIABILITY IS ASSUMED FOR THE USE OF THE INFORMATION HEREON.

REVISED: 09/17/2008
REASON: I998-0097690
CAD TECH: JRS

N½ OF SW¼ OF NW¼ SEC.2, T.20S., R.24E., M.D.B.& M.

TAX CODE AREA **170-02**

005-000
005-017

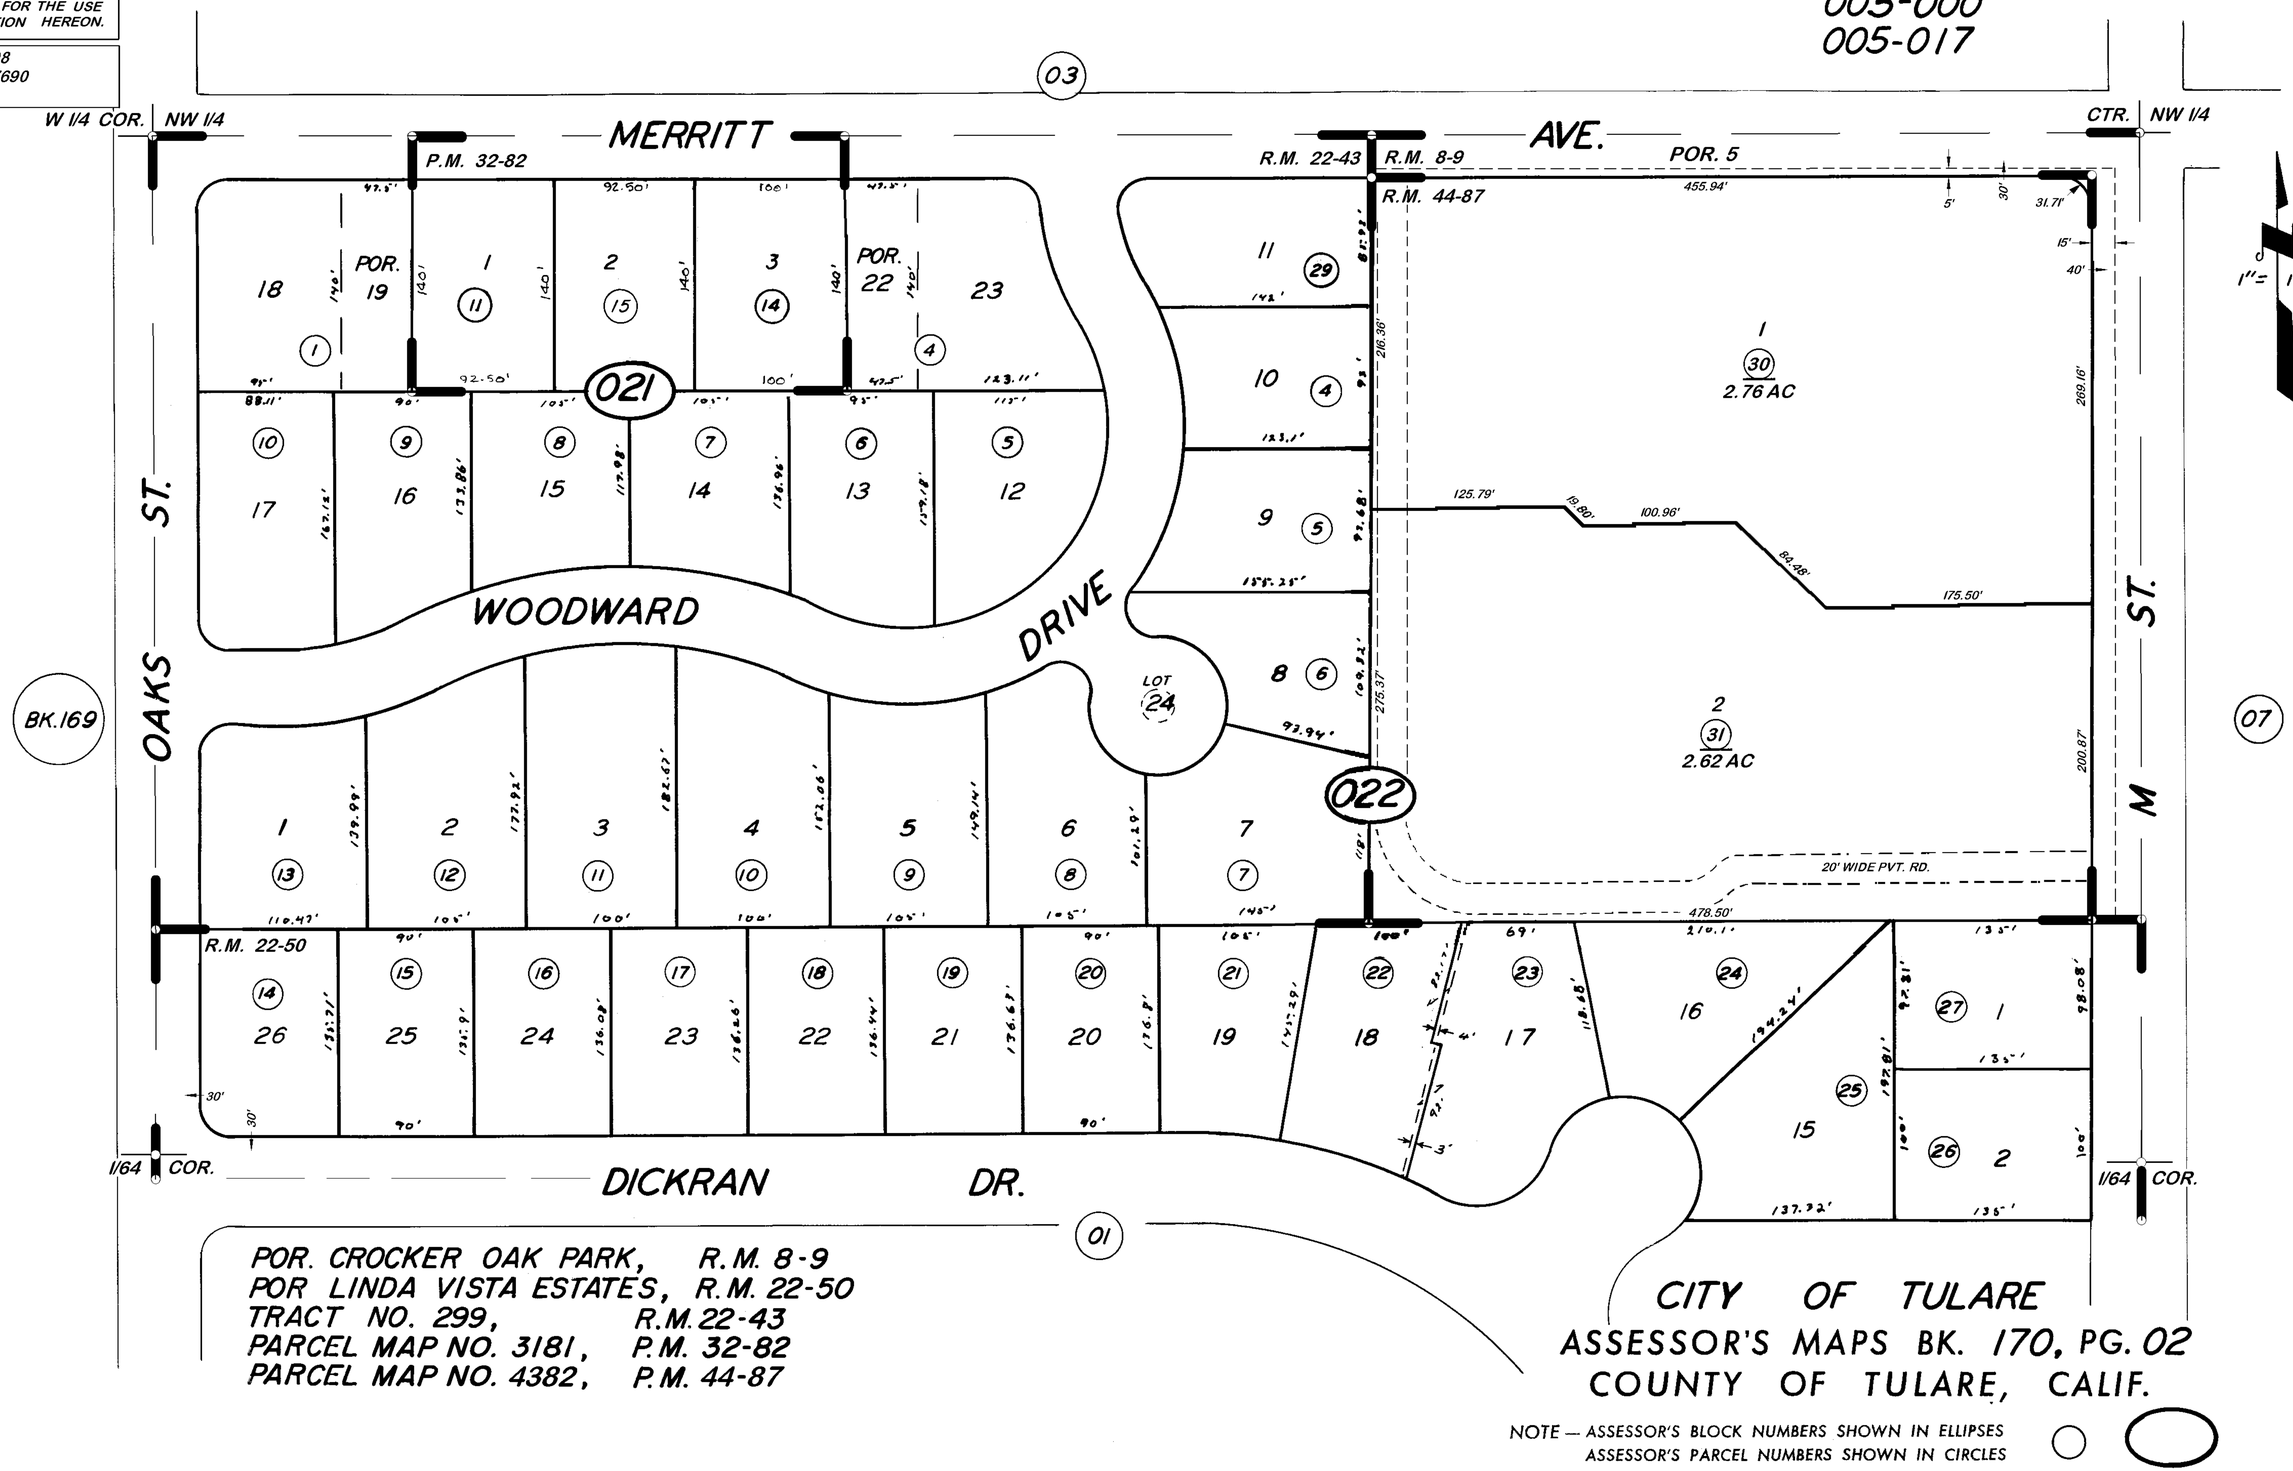

POR. CROCKER OAK PARK, R.M. 8-9
POR LINDA VISTA ESTATES, R.M. 22-50
TRACT NO. 299, R.M. 22-43
PARCEL MAP NO. 3181, P.M. 32-82
PARCEL MAP NO. 4382, P.M. 44-87

CITY OF TULARE
ASSESSOR'S MAPS BK. 170, PG. 02
COUNTY OF TULARE, CALIF.

NOTE — ASSESSOR'S BLOCK NUMBERS SHOWN IN ELLIPSES
ASSESSOR'S PARCEL NUMBERS SHOWN IN CIRCLES