DISCLAIMER

THIS MAP WAS PREPARED FOR LOCAL PROPERTY ASSESSMENT PURPOSES ONLY. THE PARCELS SHOWN HEREON MAY NOT COMPLY WITH STATE AND LOCAL SUBDIVISION ORDINANCES. NO LIABILITY IS ASSUMED FOR THE USE OF THE INFORMATION HEREON.

REVISED: 07/24/2007
REASON: TRAC CHANGE
CAD TECH: JRS

POR. NW¼ OF NW¼ SEC. 2, T. 20S., R. 24E., M. D. B. & M.

TAX CODE AREA
005-017
005-057
005-089

170-04

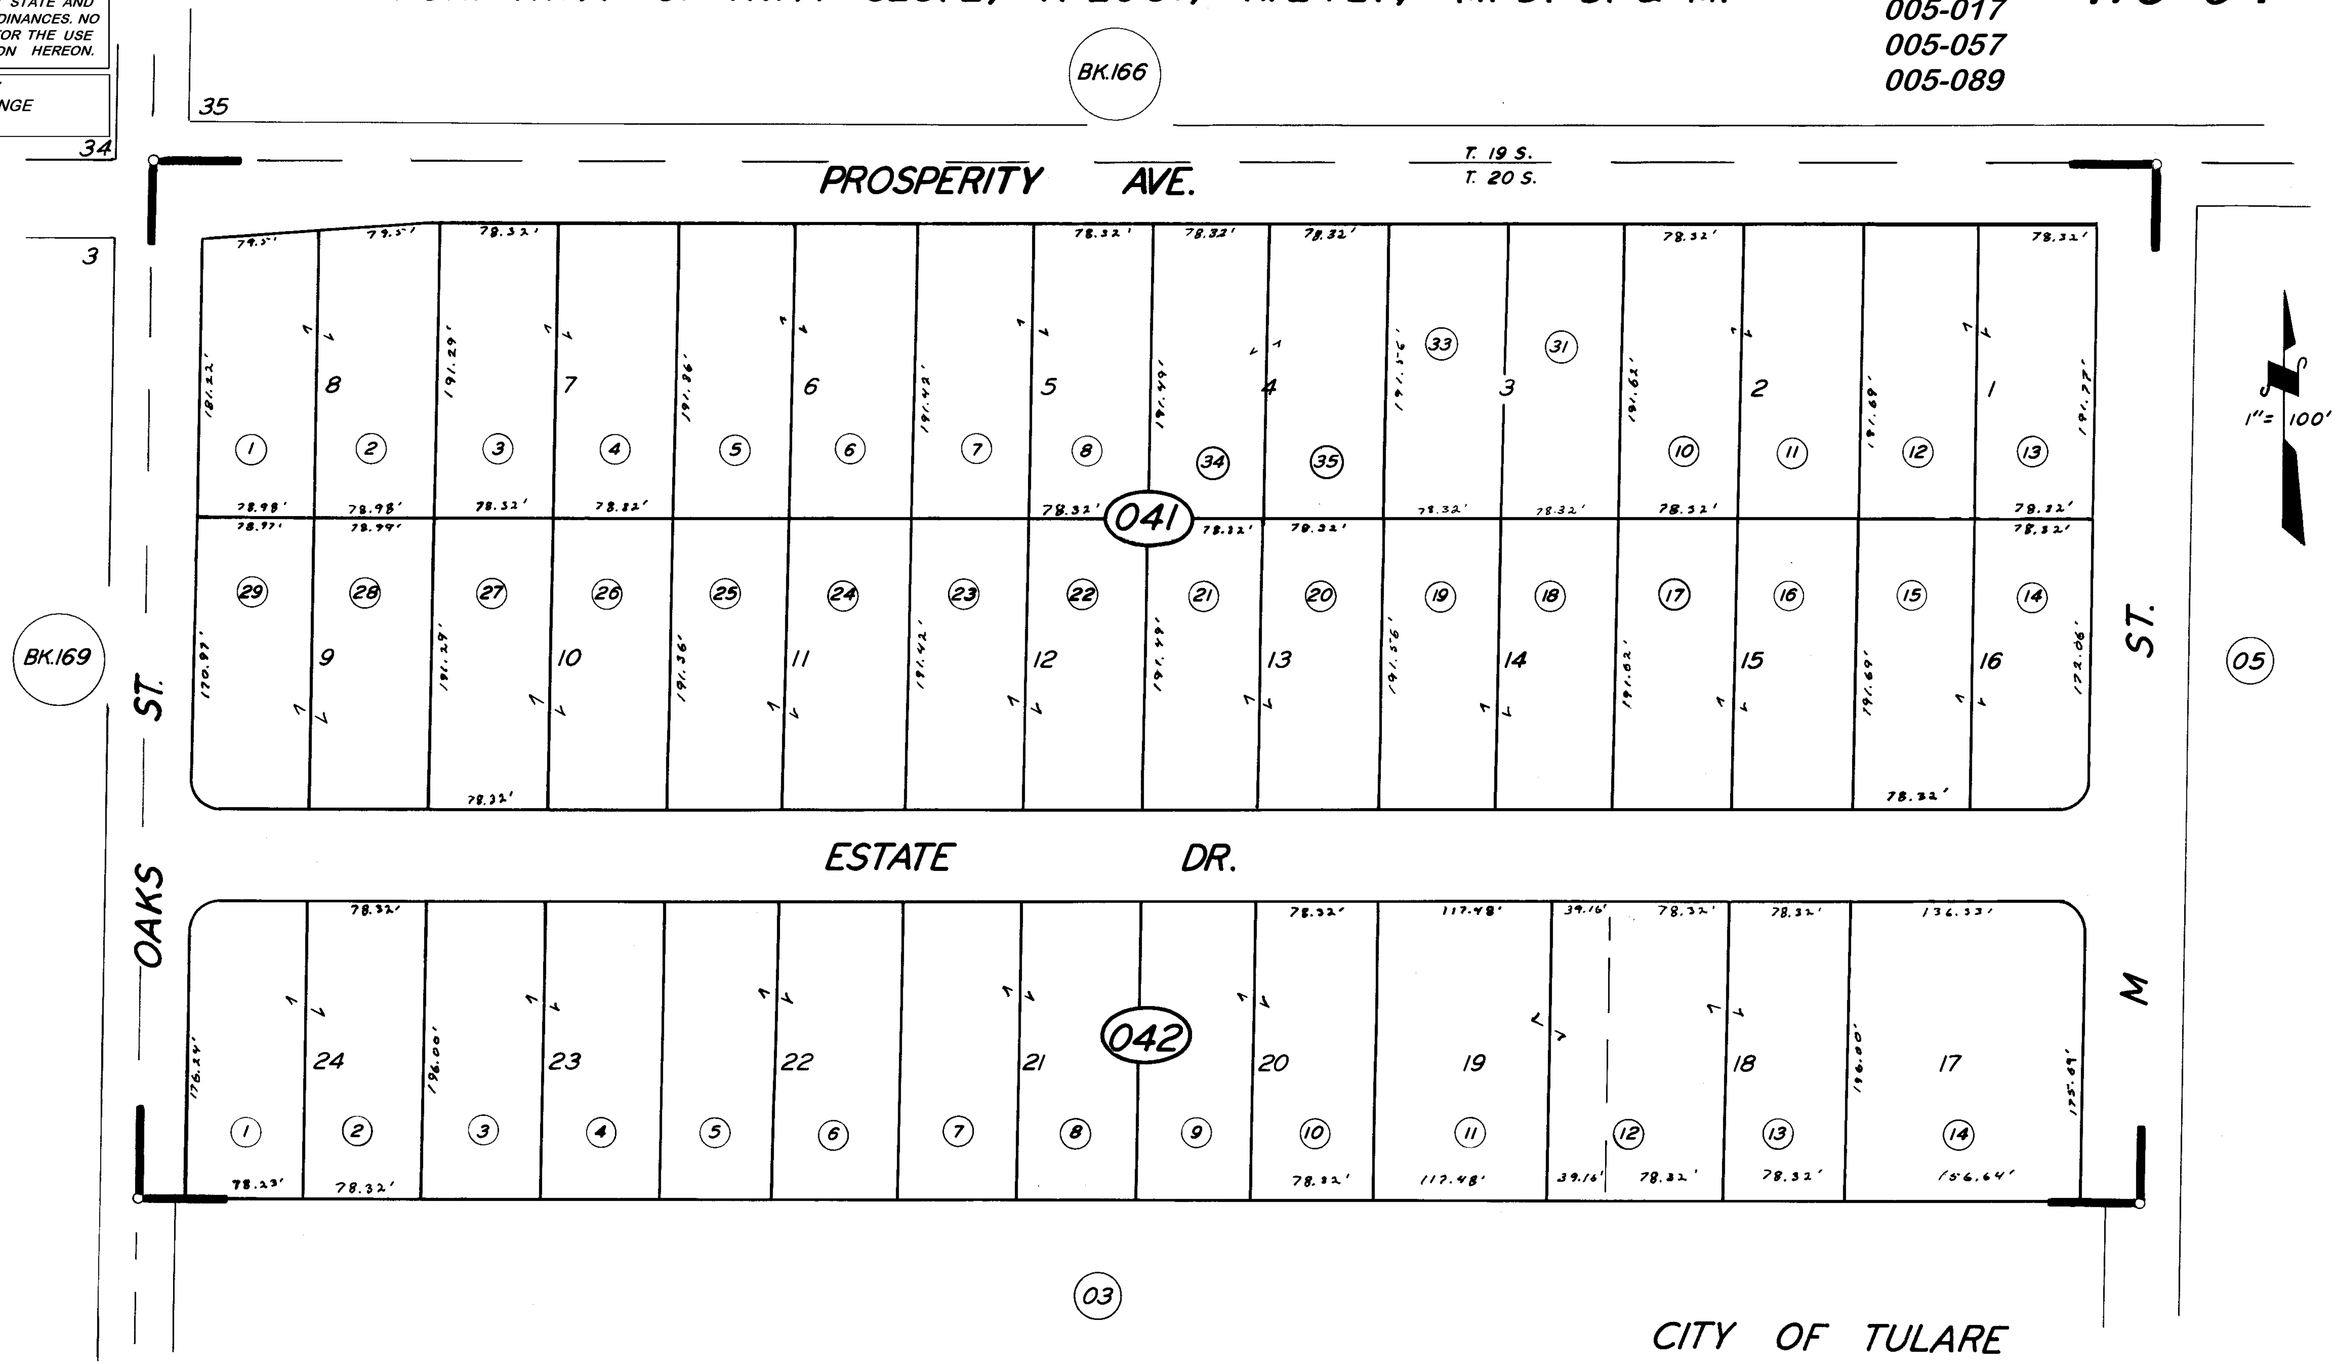

TRACT NO. 123

R.M. 20-32

CITY OF TULARE

ASSESSOR'S MAPS BK. 170, PG. 04

COUNTY OF TULARE, CALIF.

3-1-64
4-8-63 TN
10-6-64

NOTE — ASSESSOR'S BLOCK NUMBERS SHOWN IN ELLIPSES
ASSESSOR'S PARCEL NUMBERS SHOWN IN CIRCLES