DISCLAIMER

THIS MAP WAS PREPARED FOR LOCAL PROPERTY ASSESSMENT PURPOSES ONLY. THE PARCELS SHOWN HEREON MAY NOT COMPLY WITH STATE AND LOCAL SUBDIVISION ORDINANCES. NO LIABILITY IS ASSUMED FOR THE USE OF THE INFORMATION HEREON.

REVISED: 05/18/2010
REASON: ADJ. PG UPDATE
CAD TECH: JRS

POR. NE¼ OF NW¼ OF SEC.2, T.20S., R.24E., M.D.B.&M.

TAX CODE AREA 170-06
5-000
5-017

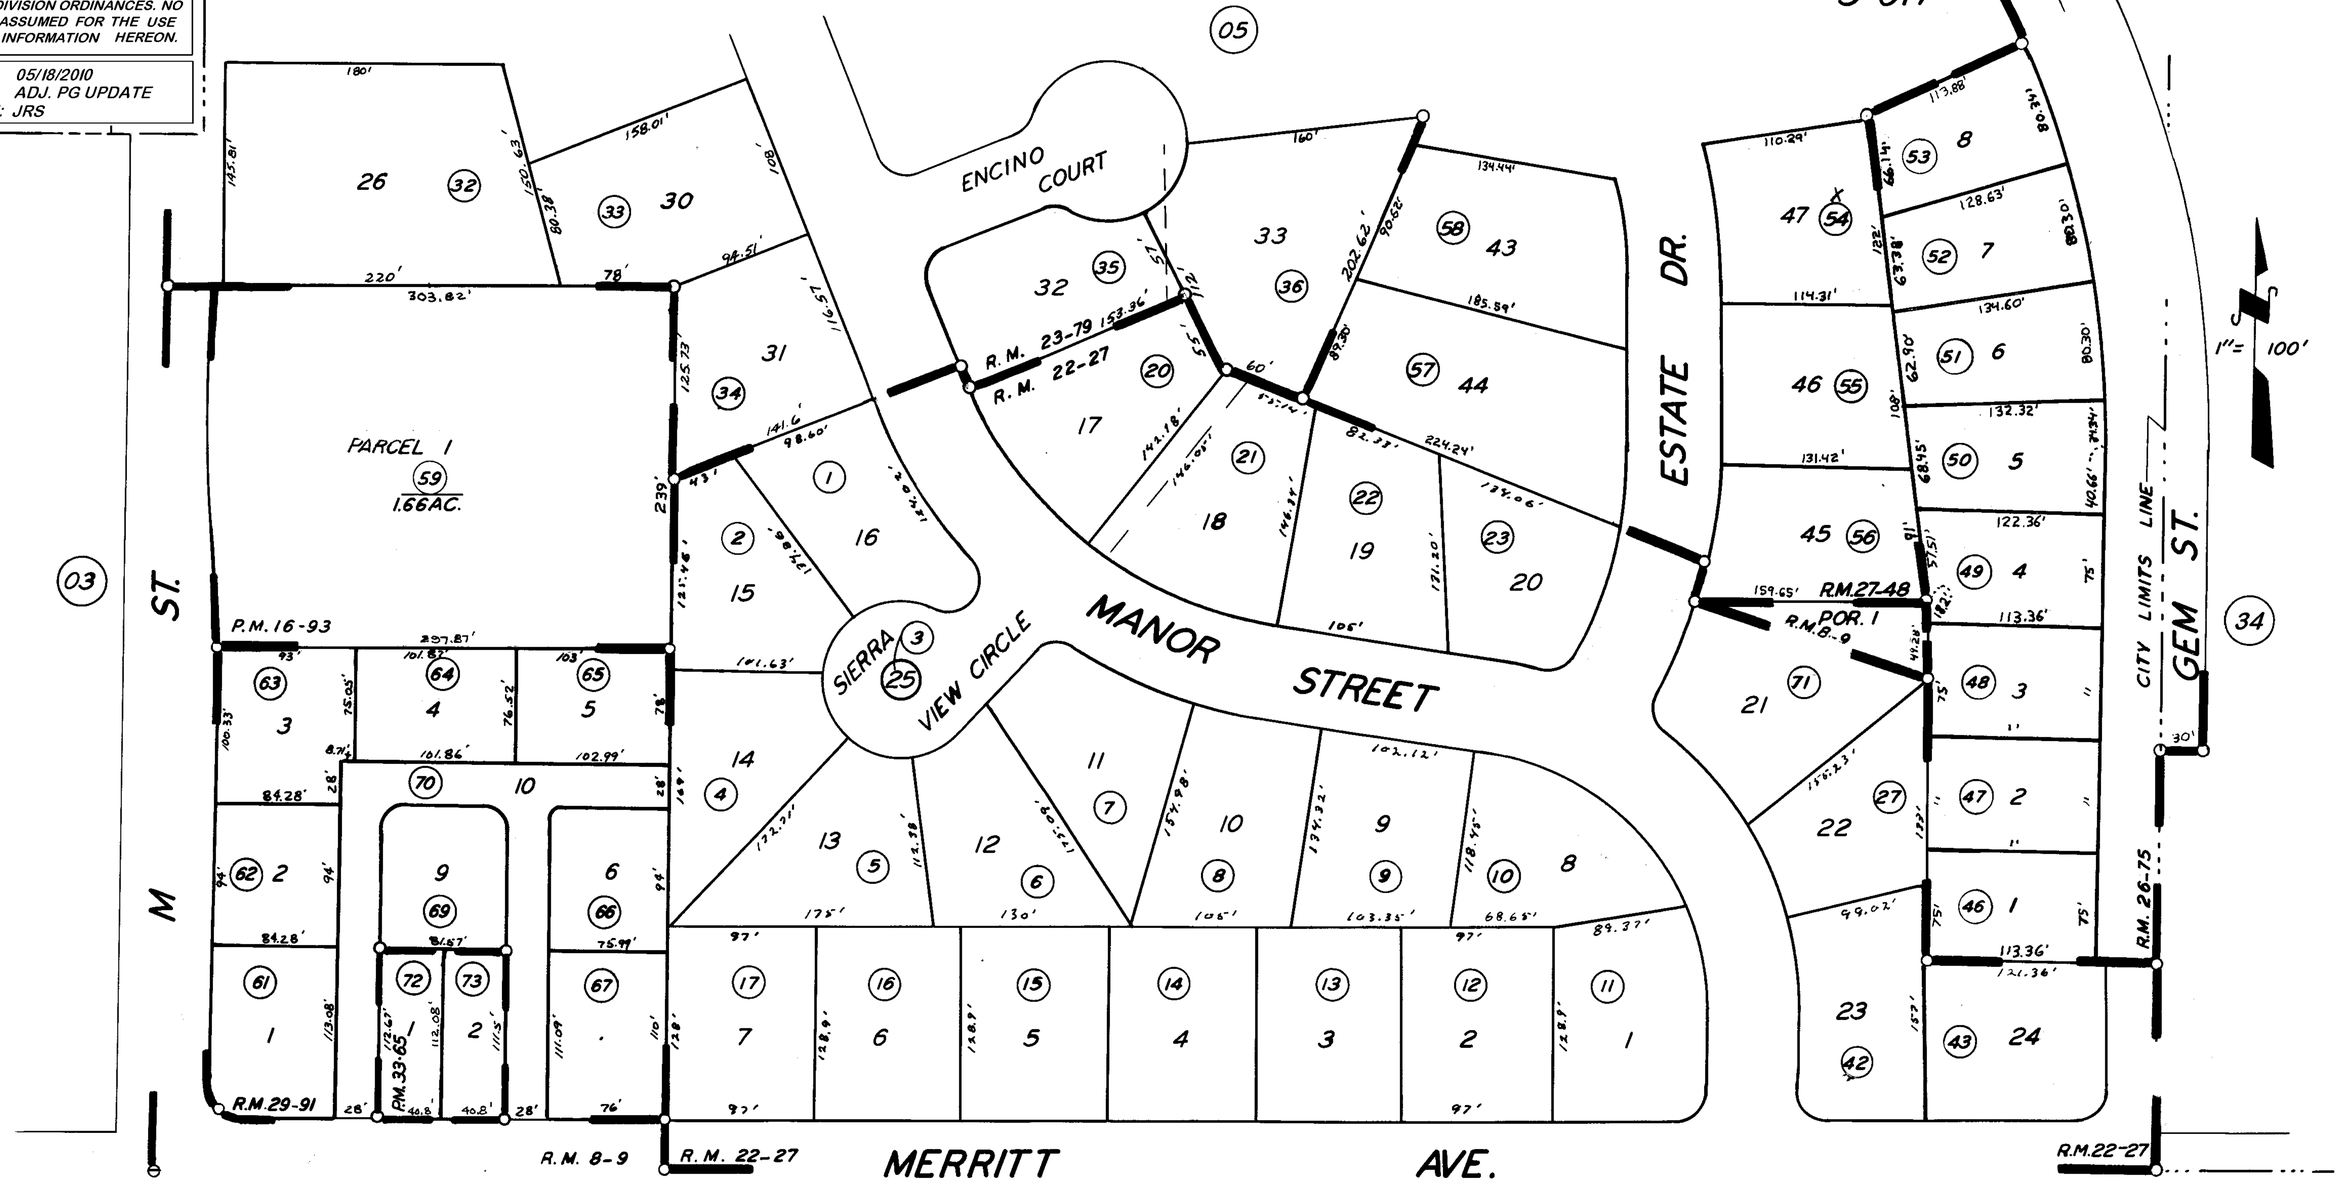

POR. CROCKER OAK PARK, R.M. 8-9
ENCINO PARK, R.M. 22-27
POR. ENCINO PARK NO. 2, R.M. 23-79
TOWN & COUNTRY VILLAGE NO. 1, R.M. 26-75
POR. ENCINO PARK NO. 3, R.M. 27-48
THE OAKS R.M. 29-91
PARCEL MAP 1592, P.M. 16-93
PARCEL MAP 3263, P.M. 33-65

NOTE — ASSESSOR'S BLOCK NUMBERS SHOWN IN ELLIPSES
ASSESSOR'S PARCEL NUMBERS SHOWN IN CIRCLES

CITY OF TULARE
ASSESSOR'S MAPS BK. 170, PG. 06
COUNTY OF TULARE, CALIF.