S1/2 OF SW1/4 OF NE1/4 SEC.2, T.20S., R.24E., M.D.B.&M.

Tax Area Codes 170–09
005–000
005–017

DISCLAIMER

THIS MAP WAS PREPARED FOR LOCAL PROPERTY ASSESSMENT PURPOSES ONLY AND THE PARCELS SHOWN HEREON MAY NOT COMPLY WITH STATE AND LOCAL SUBDIVISION ORDINANCES, AND NO LIABILITY IS ASSUMED FOR THE USE OF THE INFORMATION SHOWN HEREON.

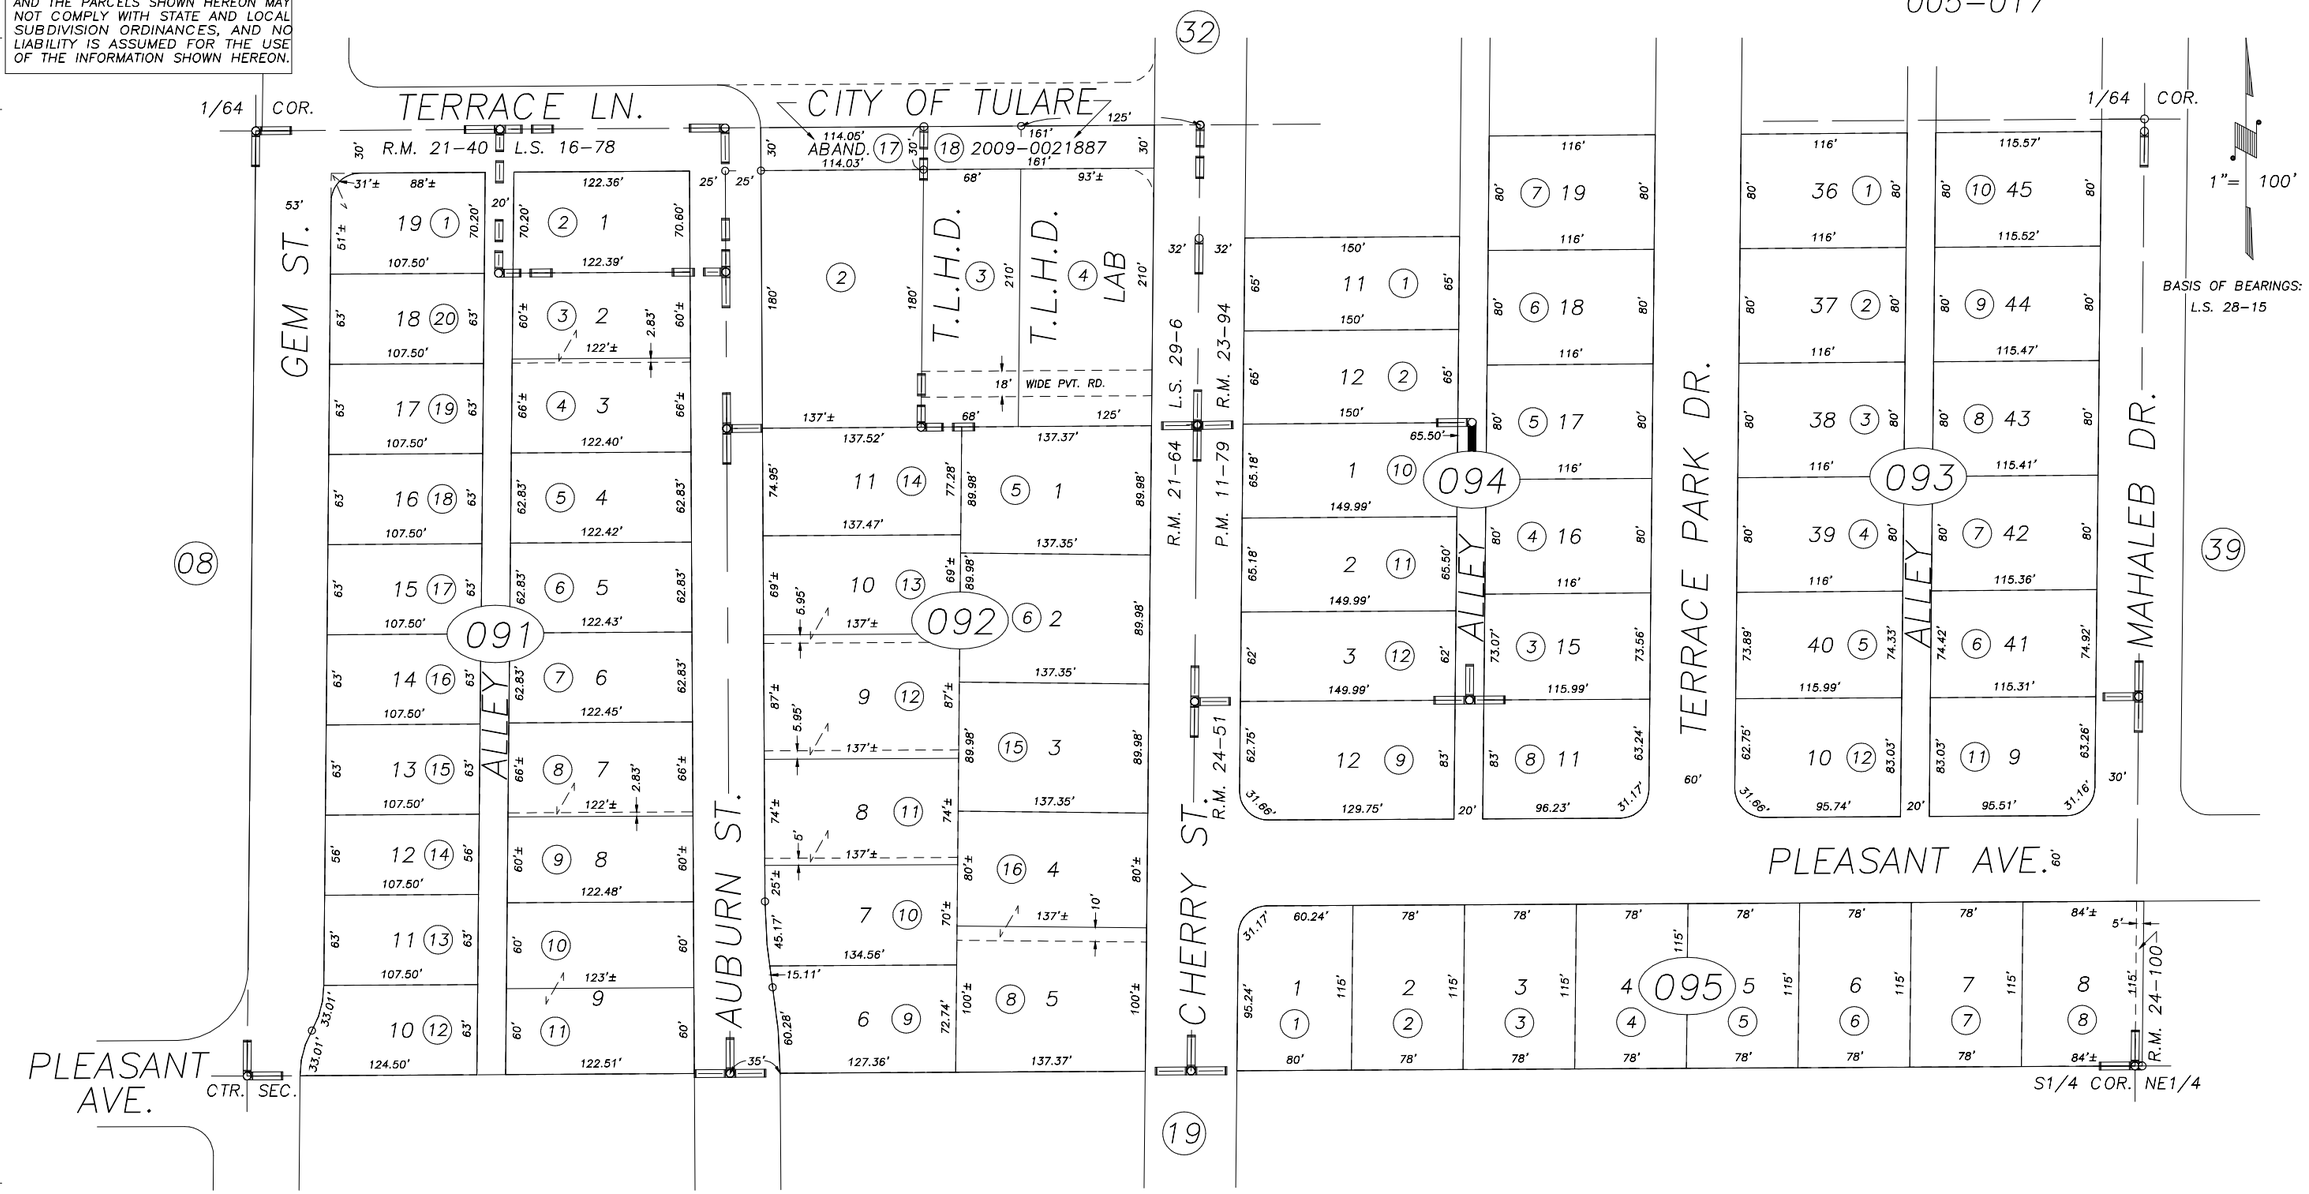

AUBURN HEIGHTS, R.M. 21–40
MOUNTAIN VIEW TRACT, R.M. 21–64
POR. CHERRY PARK ESTATES, R.M. 23–94
CHERRY PARK ESTATES NO. 2, R.M. 24–51
POR. CHERRY PARK ESTATES NO. 3, R.M. 24–100
PARCEL MAP NO. 1078, P.M. 11–79
POR. RECORD OF SURVEY, L.S. 16–78
RECORD OF SURVEY, L.S. 29–6

CITY OF TULARE
ASSESSOR'S MAPS BK.170 , PG.09
COUNTY OF TULARE, CALIFORNIA, U.S.A.

NOTE: Assessor's Parcel Numbers Shown in Circles (1)
Assessor's Block Numbers Shown in Elipses (123)

REVISION	DATE	TECH
2009–0021887	05/18/2010	JRS