DISCLAIMER

THIS MAP WAS PREPARED FOR LOCAL PROPERTY ASSESSMENT PURPOSES ONLY AND THE PARCELS SHOWN HEREON MAY NOT COMPLY WITH STATE AND LOCAL SUBDIVISION ORDINANCES, AND NO LIABILITY IS ASSUMED FOR THE USE OF THE INFORMATION SHOWN HEREON.

POR. SE1/4 SEC.2, T.20S., R.24E., M.D.B.&M.

Tax Area Codes 005-000

170-16

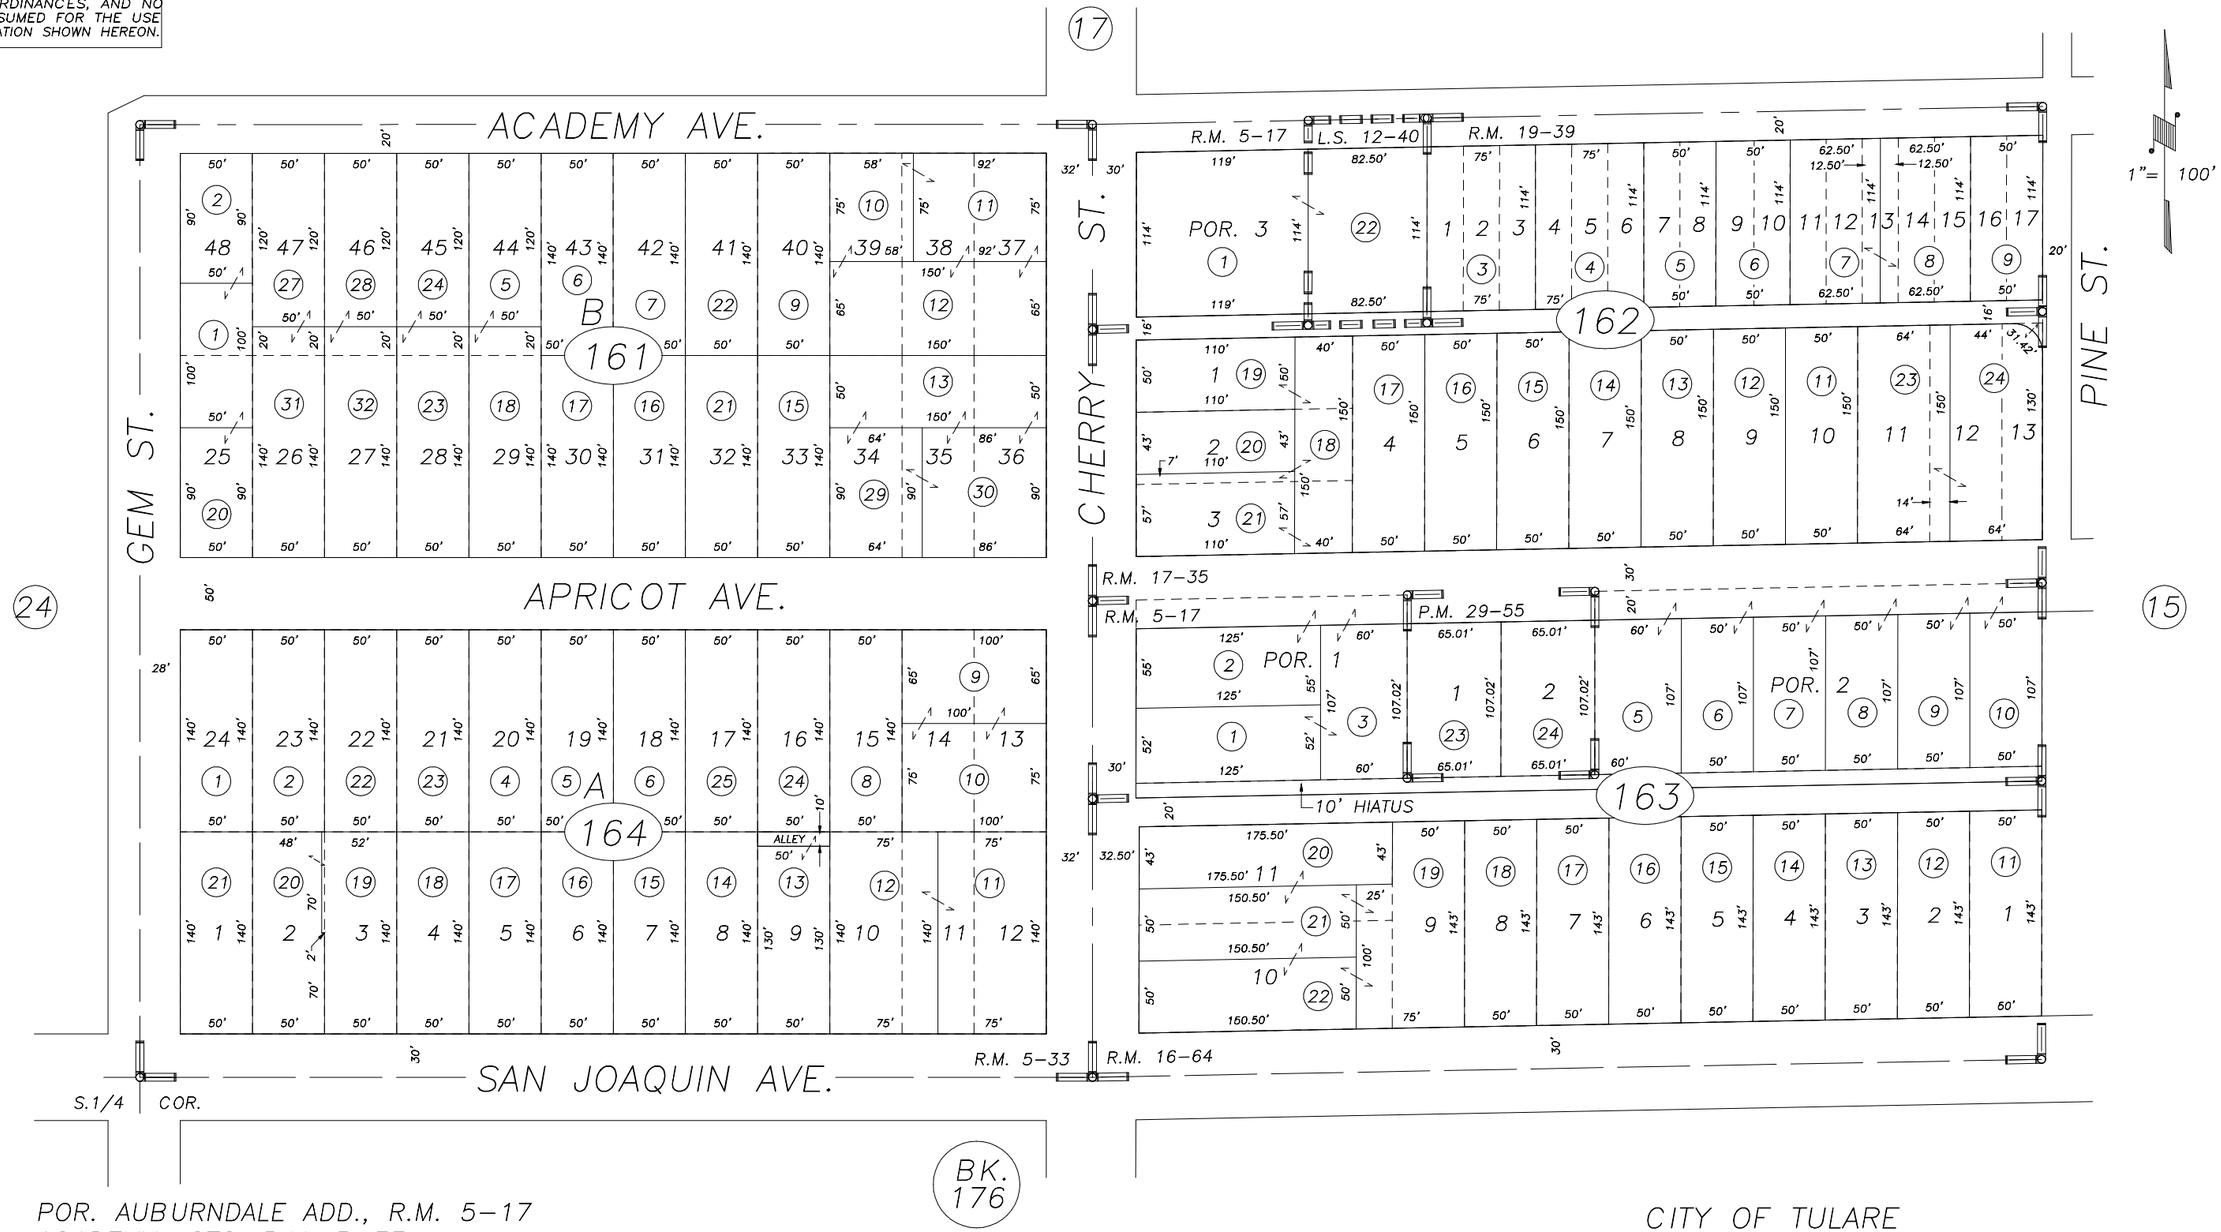

POR. AUBURNDALE ADD., R.M. 5-17
ACADEMY LOTS, R.M. 5-33
SIBLEY TR., R.M. 16-64
GLEN MYRON, R.M. 17-35
BILARUS SUB., R.M. 19-39
RECORD OF SURVEY, L.S. 12-40
PARCEL MAP 2854, P.M. 29-55

CITY OF TULARE
ASSESSOR'S MAPS BK.170 , PG.16
COUNTY OF TULARE, CALIFORNIA, U.S.A.

NOTE: Assessor's Parcel Numbers Shown in Circles (1)
Assessor's Block Numbers Shown in Elipses (123)

REVISION	DATE	TECH
2004-0111620	01/05/2009	KMS