N1/2 OF SW1/4 OF SE1/4 SEC.2, T.20S., R.24E., M.D.B.&M.

Tax Area Codes 170–17
005–000
005–060

DISCLAIMER

THIS MAP WAS PREPARED FOR LOCAL PROPERTY ASSESSMENT PURPOSES ONLY AND THE PARCELS SHOWN HEREON MAY NOT COMPLY WITH STATE AND LOCAL SUBDIVISION ORDINANCES, AND NO LIABILITY IS ASSUMED FOR THE USE OF THE INFORMATION SHOWN HEREON.

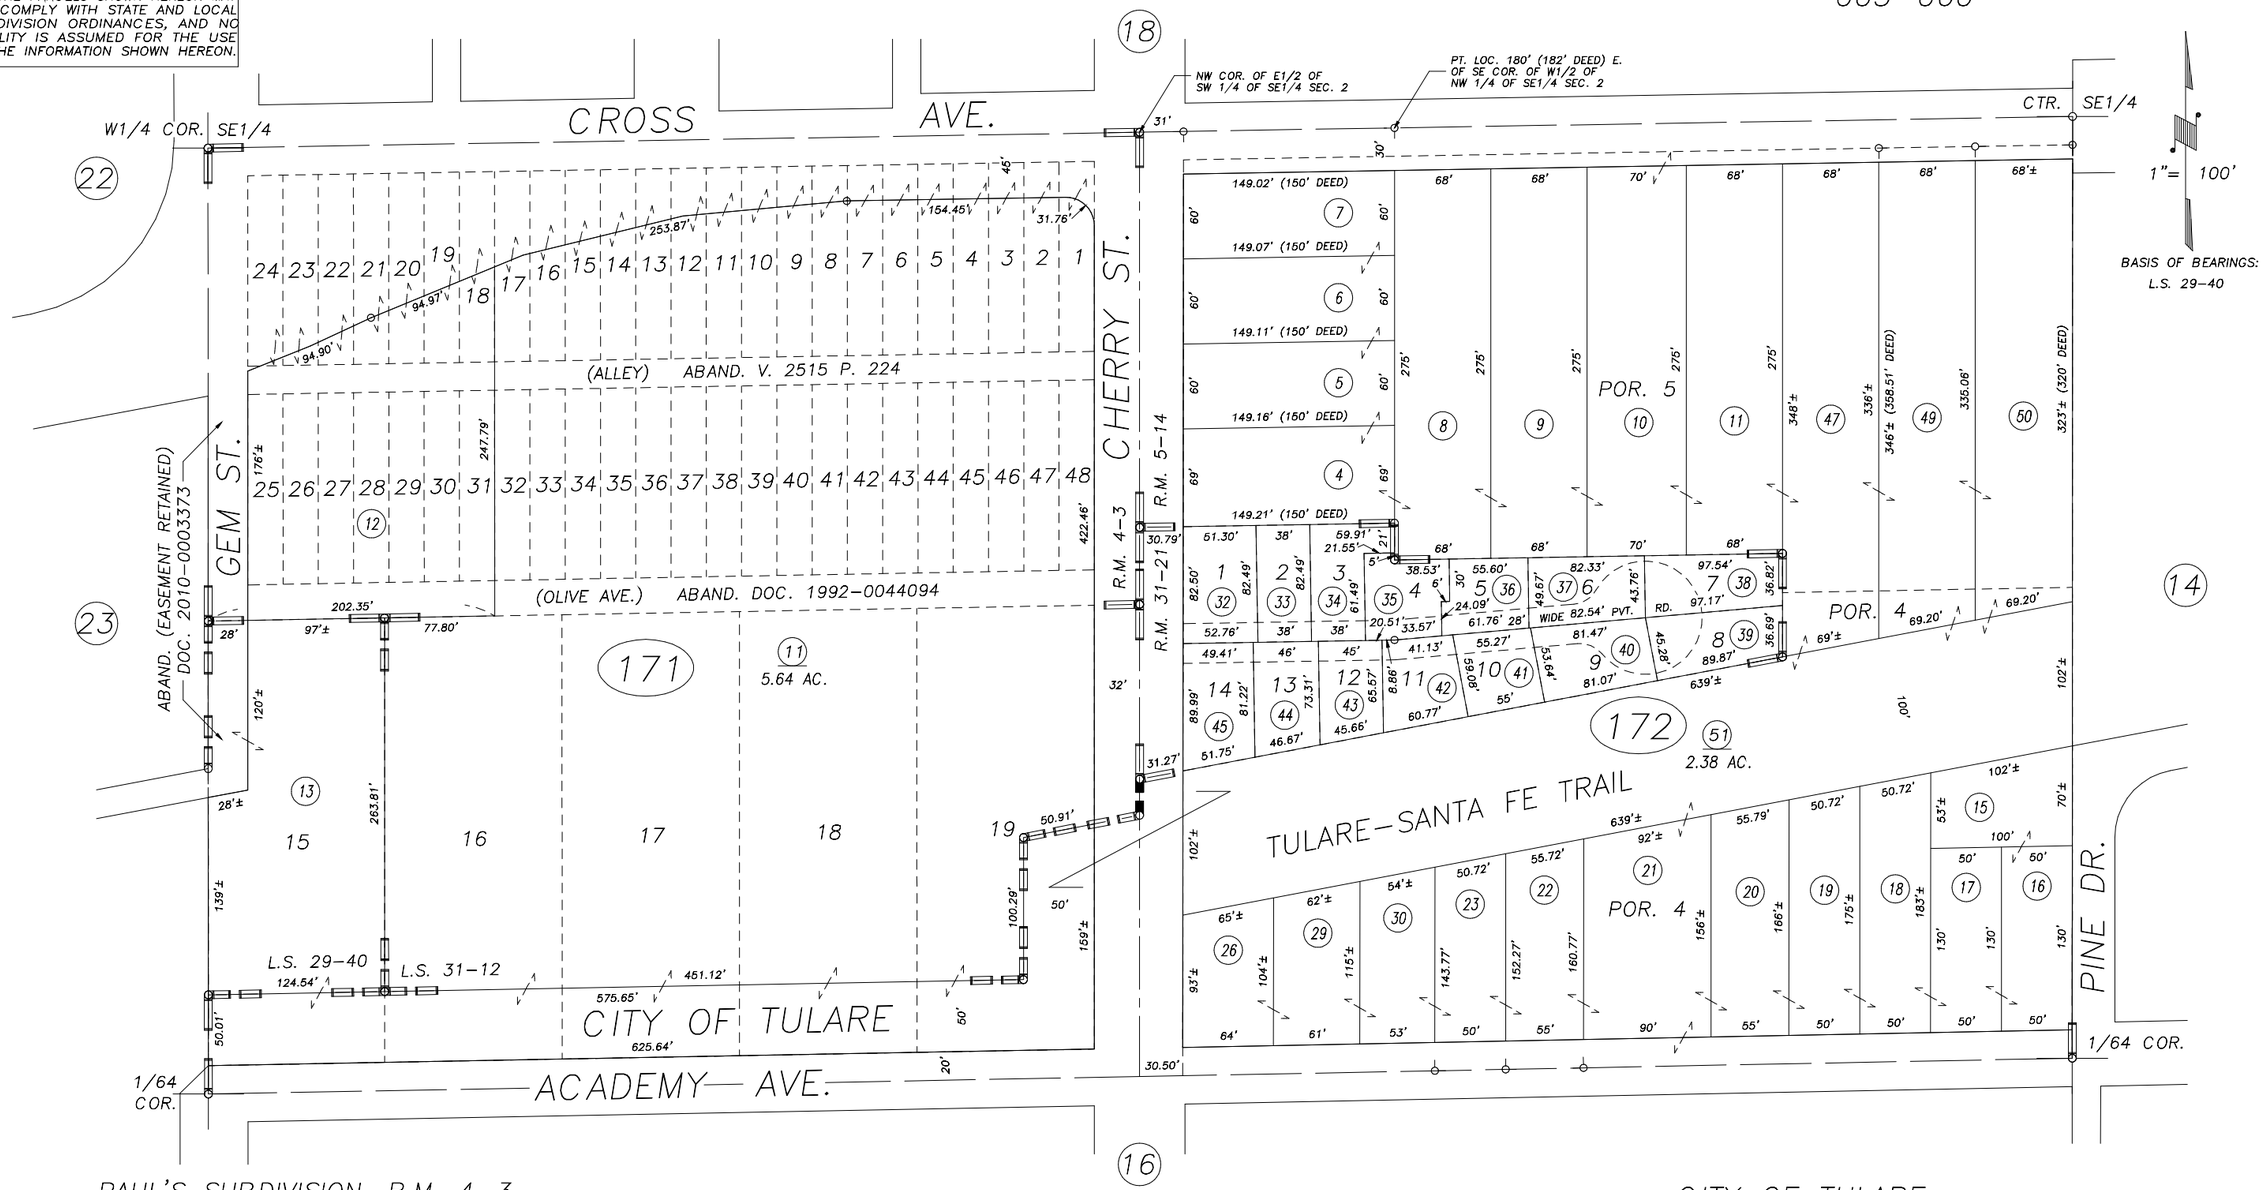

PAUL'S SUBDIVISION, R.M. 4–3
POR. AUBURNDALE ADD., R.M. 5–14 & 5–17
CHERRY MANOR, R.M. 31–21
POR. RECORD OF SURVEY, L.S. 29–40
POR. RECORD OF SURVEY, L.S. 31–12

CITY OF TULARE
ASSESSOR'S MAPS BK.170 , PG.17
COUNTY OF TULARE, CALIFORNIA, U.S.A.

NOTE: Assessor's Parcel Numbers Shown in Circles (1)
Assessor's Block Numbers Shown in Elipses (123)

REVISION	DATE	TECH
2011–0065996	10/27/2011	LLB