S1/2 OF SE1/4 OF SE1/4 SEC.1, T.20S., R.24E., M.D.B.&M.

Tax Area Codes
005-017
005-069
005-089

171-03

DISCLAIMER

THIS MAP WAS PREPARED FOR LOCAL PROPERTY ASSESSMENT PURPOSES ONLY AND THE PARCELS SHOWN HEREON MAY NOT COMPLY WITH STATE AND LOCAL SUBDIVISION ORDINANCES, AND NO LIABILITY IS ASSUMED FOR THE USE OF THE INFORMATION SHOWN HEREON. R & T CODE SEC. 327, 408.3, ETC.

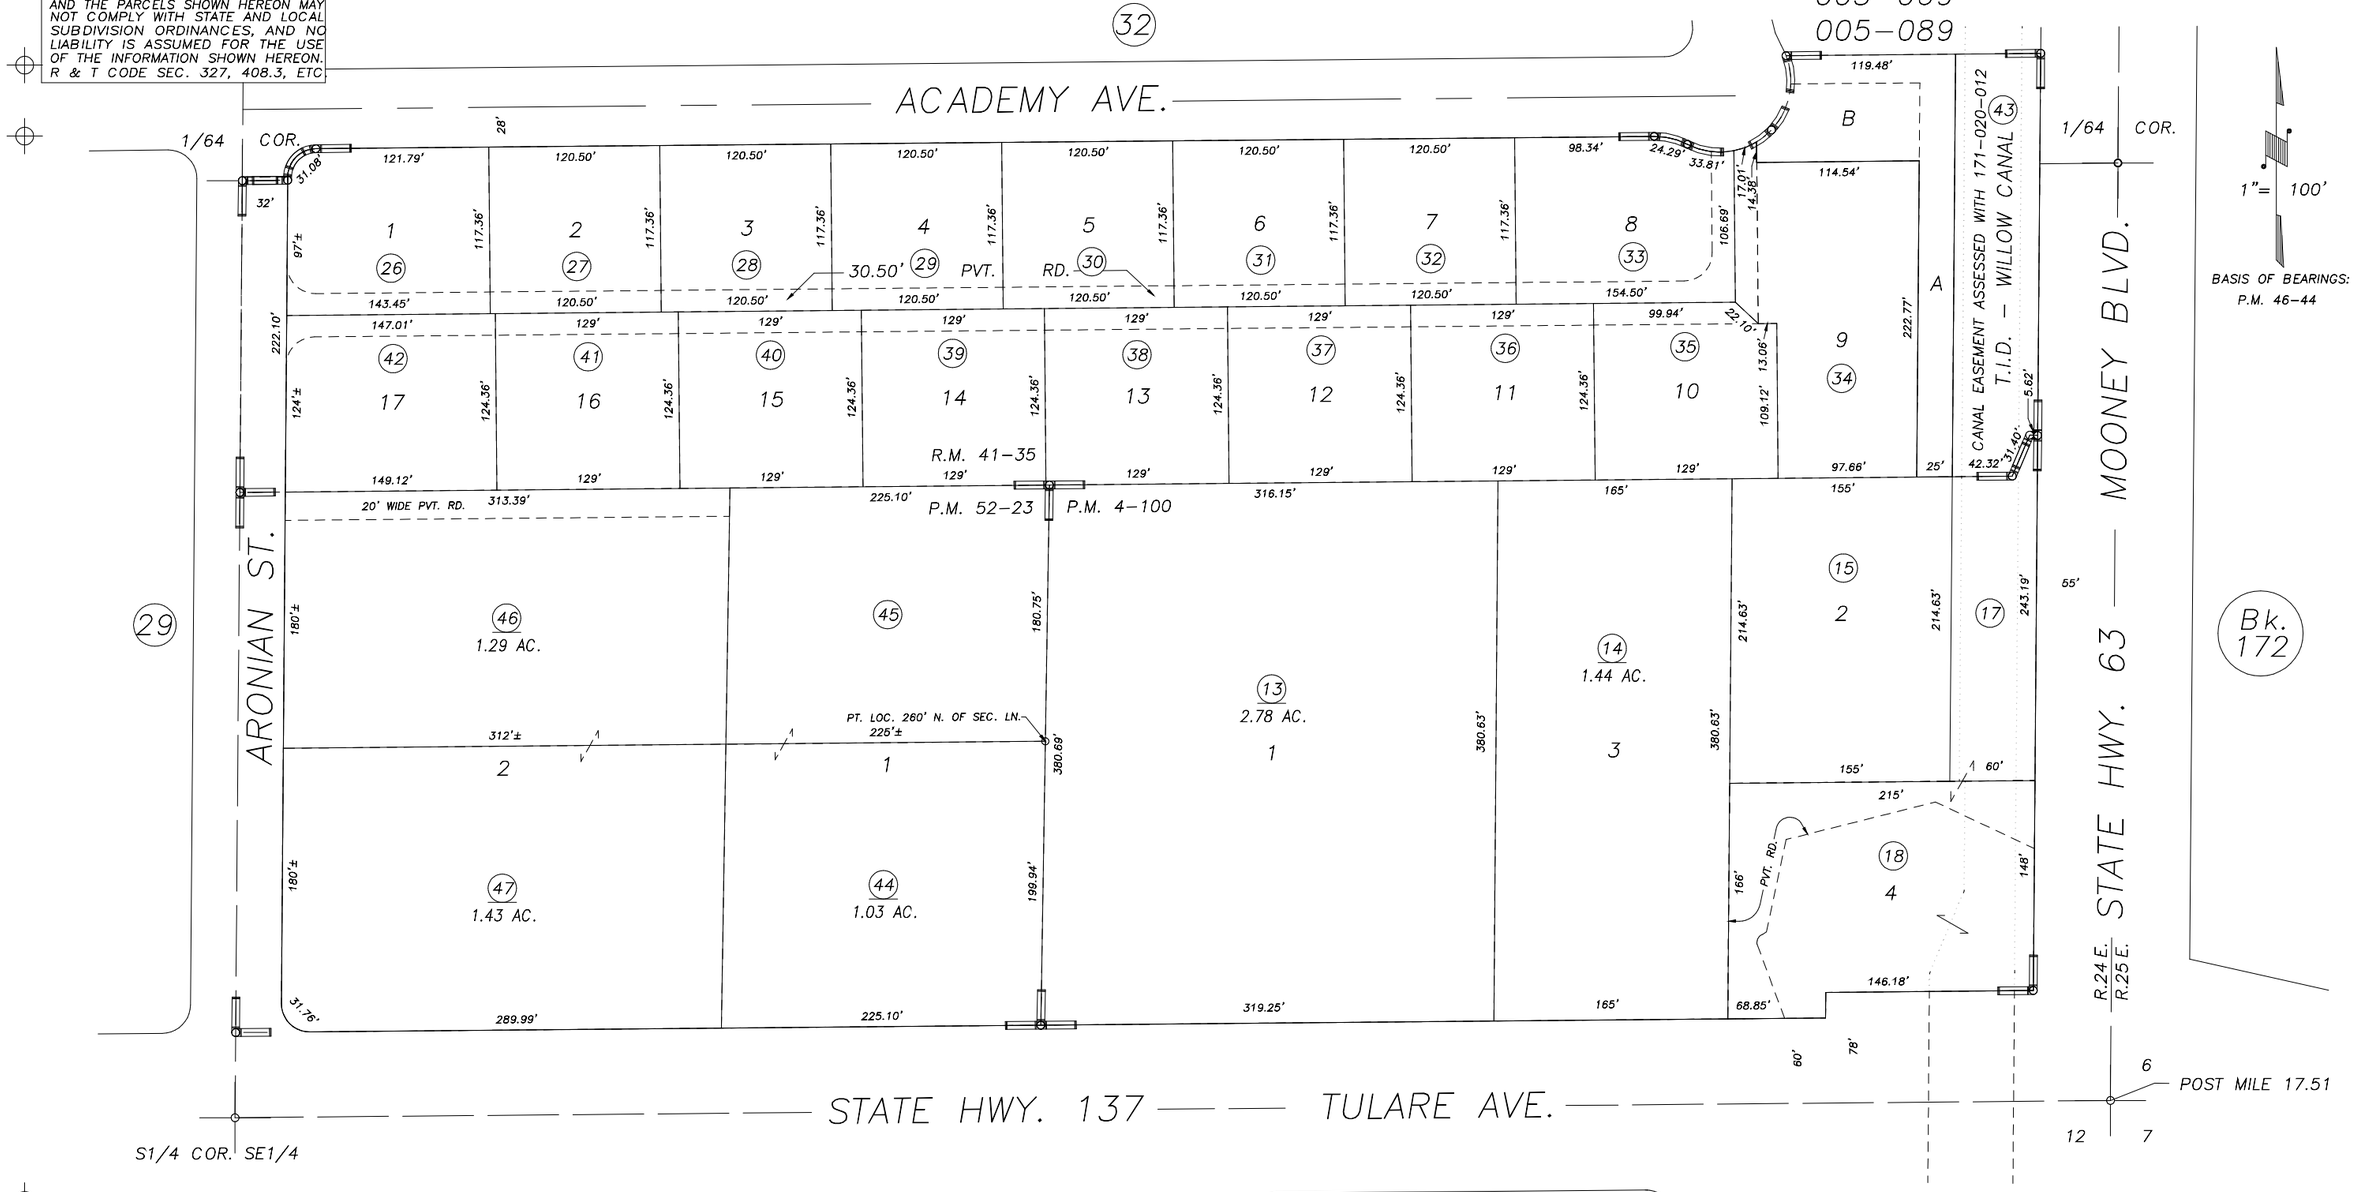

PARCEL MAP NO. 400, P.M. 4-100
ACADEMY ESTATES NO. 2, R.M. 41-35
PARCEL MAP NO. 5116, P.M. 52-23

Bk. 177

CITY OF TULARE
ASSESSOR'S MAPS BK.171 , PG.03
COUNTY OF TULARE, CALIFORNIA, U.S.A.

NOTE: Assessor's Parcel Numbers Shown in Circles (1)
Assessor's Block Numbers Shown in Ellipses (123)

REVISION	DATE	TECH
2014-0067670	02/10/2015	RLW