W 1/2 OF SW 1/4 OF SE 1/4 SEC. 1, T.20S., R.24E., M.D.B.&M.

TAX CODE AREA
5-030
5-066
5-017

171-04

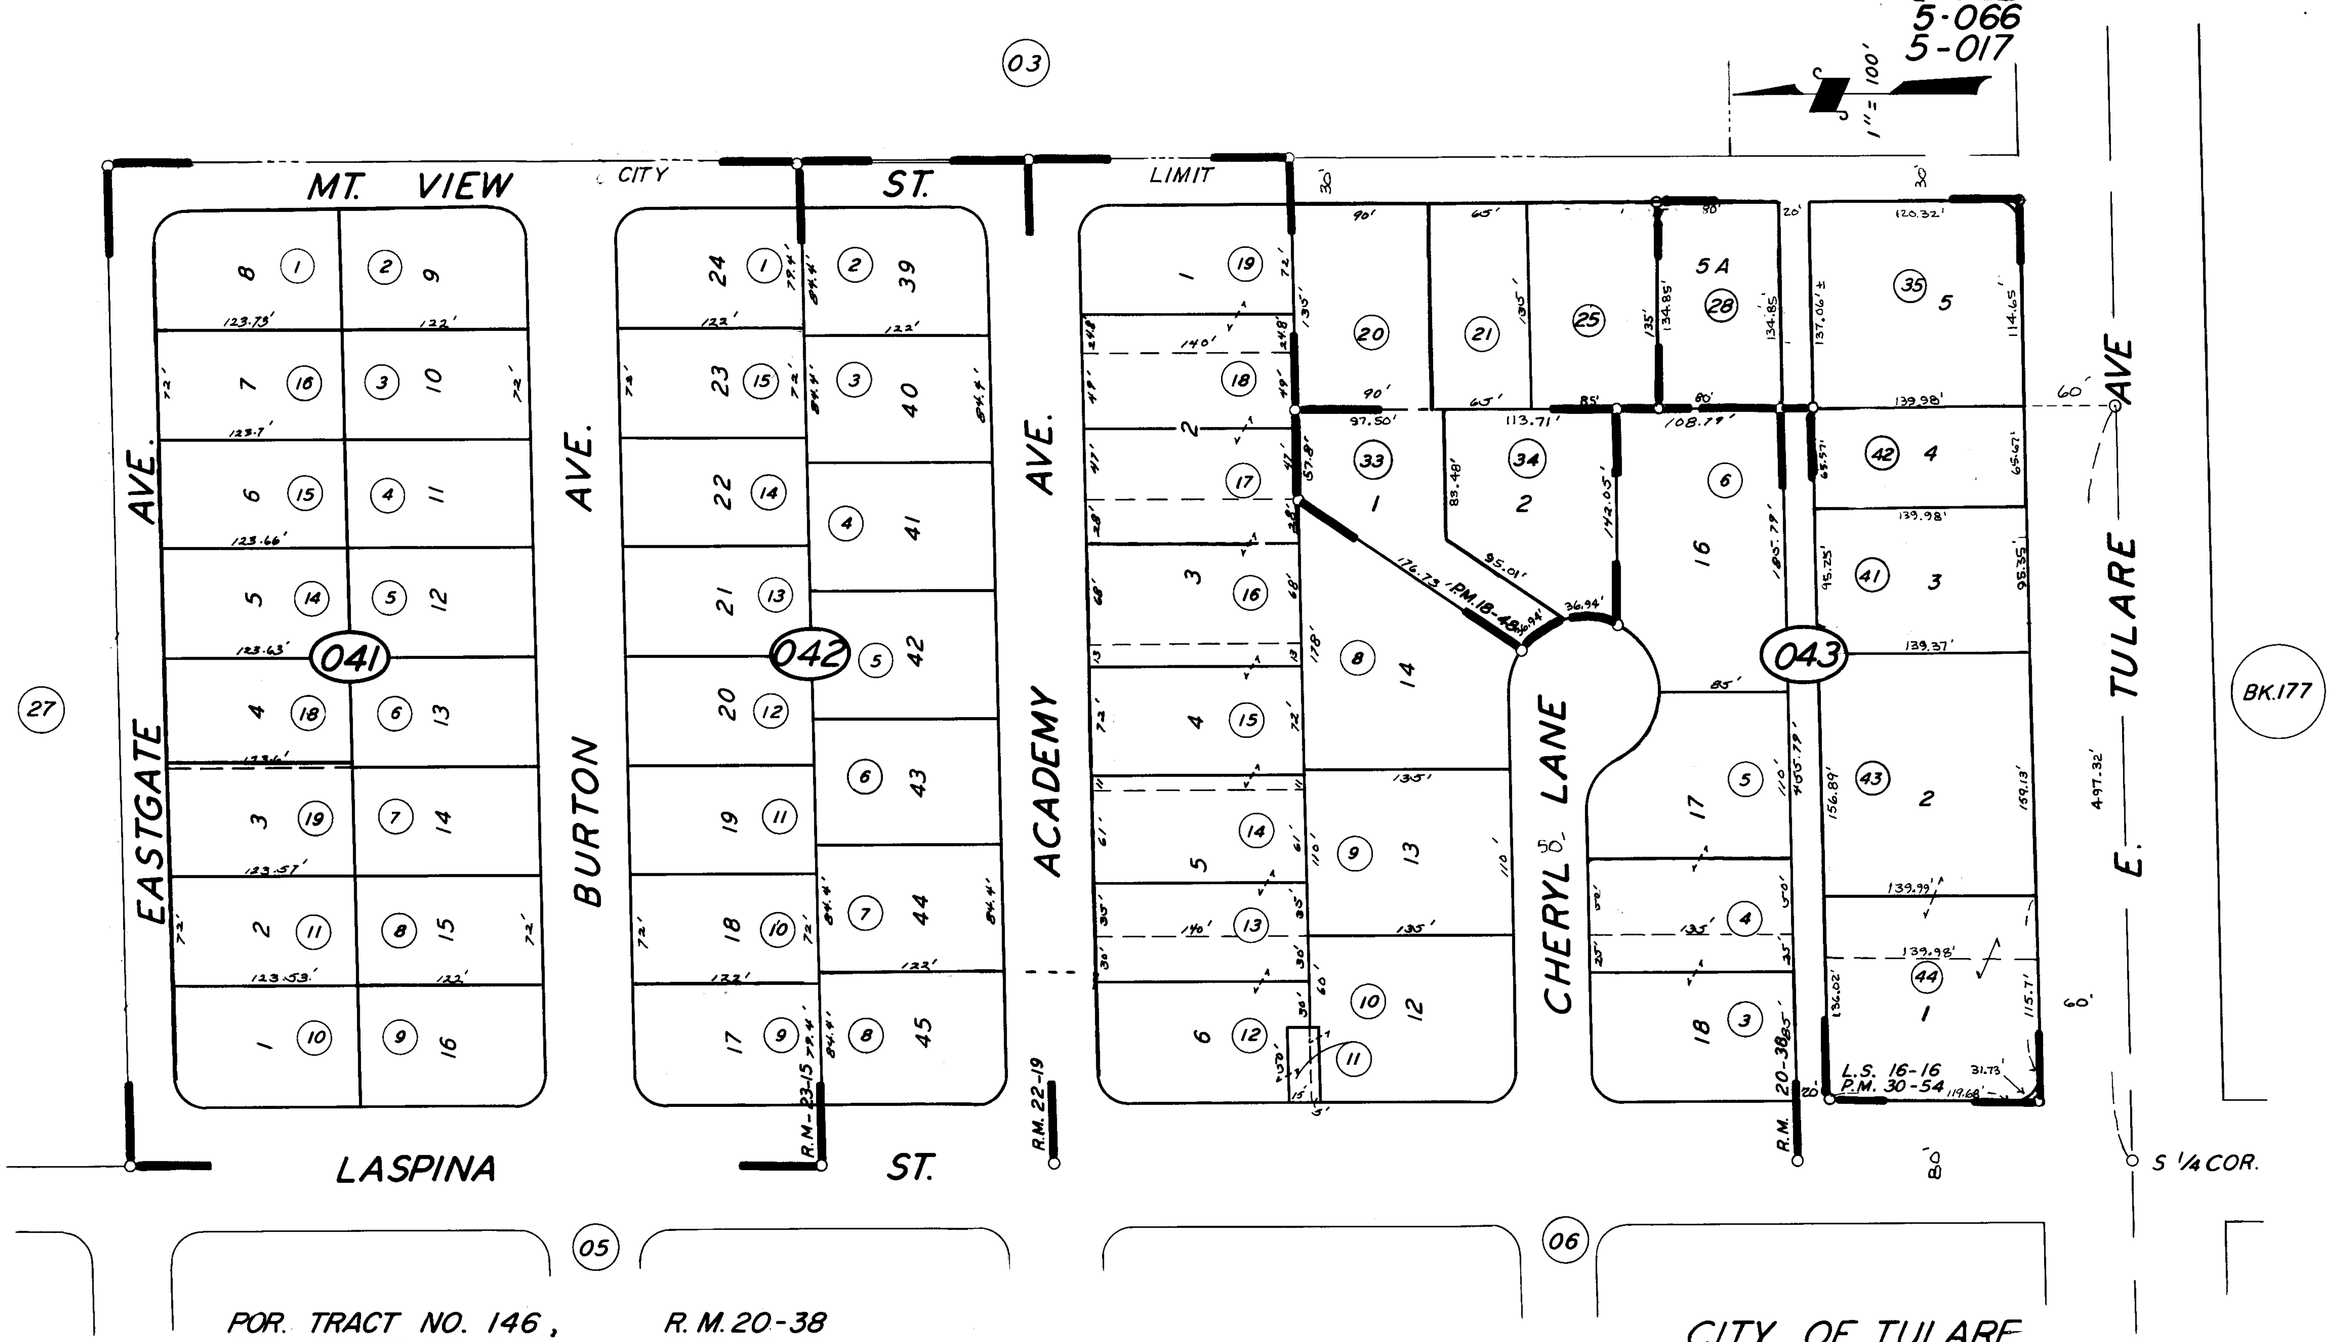

POR. TRACT NO. 146, R.M. 20-38
POR. TRACT NO. 262, R.M. 22-19
TRACT NO. 347, R.M. 23-15
PARCEL MAP 1747, P.M. 18-48
PARCEL MAP 2953, P.M. 30-54
RECORD OF SURVEY, L.S. 16-16

CITY OF TULARE

ASSESSOR'S MAPS BK. 171, PG. 04.

COUNTY OF TULARE, CALIF.

NOTE — ASSESSOR'S BLOCK NUMBERS SHOWN IN ELLIPSES
ASSESSOR'S PARCEL NUMBERS SHOWN IN CIRCLES