DISCLAIMER

THIS MAP WAS PREPARED FOR LOCAL PROPERTY ASSESSMENT PURPOSES ONLY AND THE PARCELS SHOWN HEREON MAY NOT COMPLY WITH STATE AND LOCAL SUBDIVISION ORDINANCES, AND NO LIABILITY IS ASSUMED FOR THE USE OF THE INFORMATION SHOWN HEREON.

POR. S 1/2 OF SW 1/4 OF SW 1/4 SEC. 1, T.20S., R.24E., M.D.B. & M.

Tax Area Code 005-017

171-08

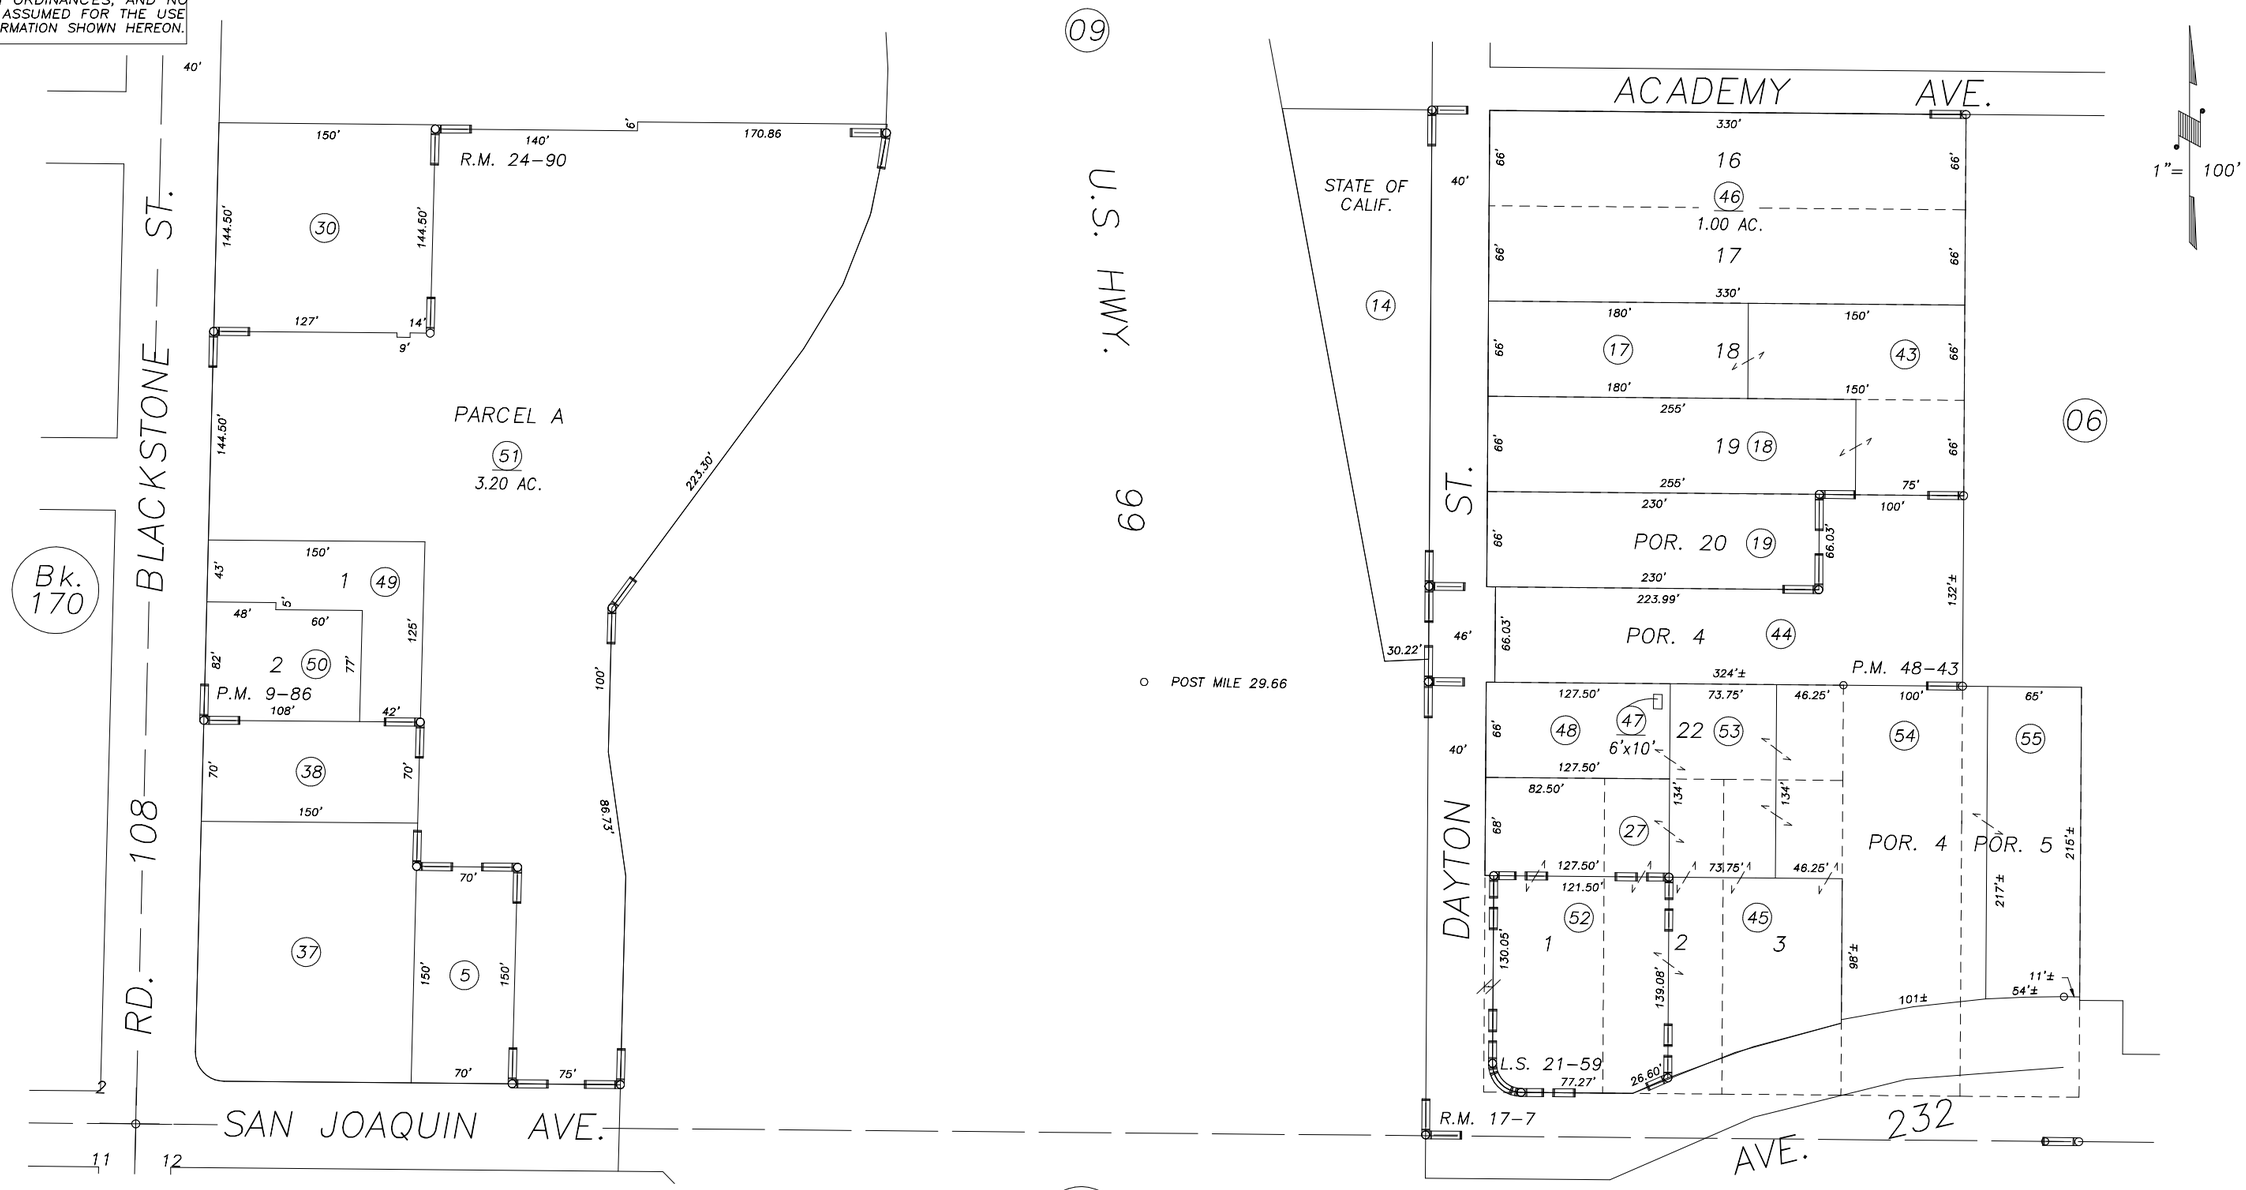

POR. DAYTON TRACT, R.M. 17-7
PARCEL MAP 885, P.M. 9-86
REVERSION TO ACREAGE, R.M. 24-90
RECORD OF SURVEY, L.S. 21-59
POR. PARCEL MAP NO. 4738, P.M. 48-43

CITY OF TULARE
ASSESSOR'S MAPS BK.171 , PG.08
COUNTY OF TULARE, CALIFORNIA, U.S.A.

NOTE: Assessor's Parcel Numbers Shown in Circles (1)
Assessor's Block Numbers Shown in Elipses (123)

REVISION	DATE	TECH
2008-0058730	07/26/2012	NFL