POR. OF N½ OF SW¼ OF NE¼ SEC. 1, T.20S., R.24E., M.D.B. & M.

TAX CODE AREA 5-017

171-16

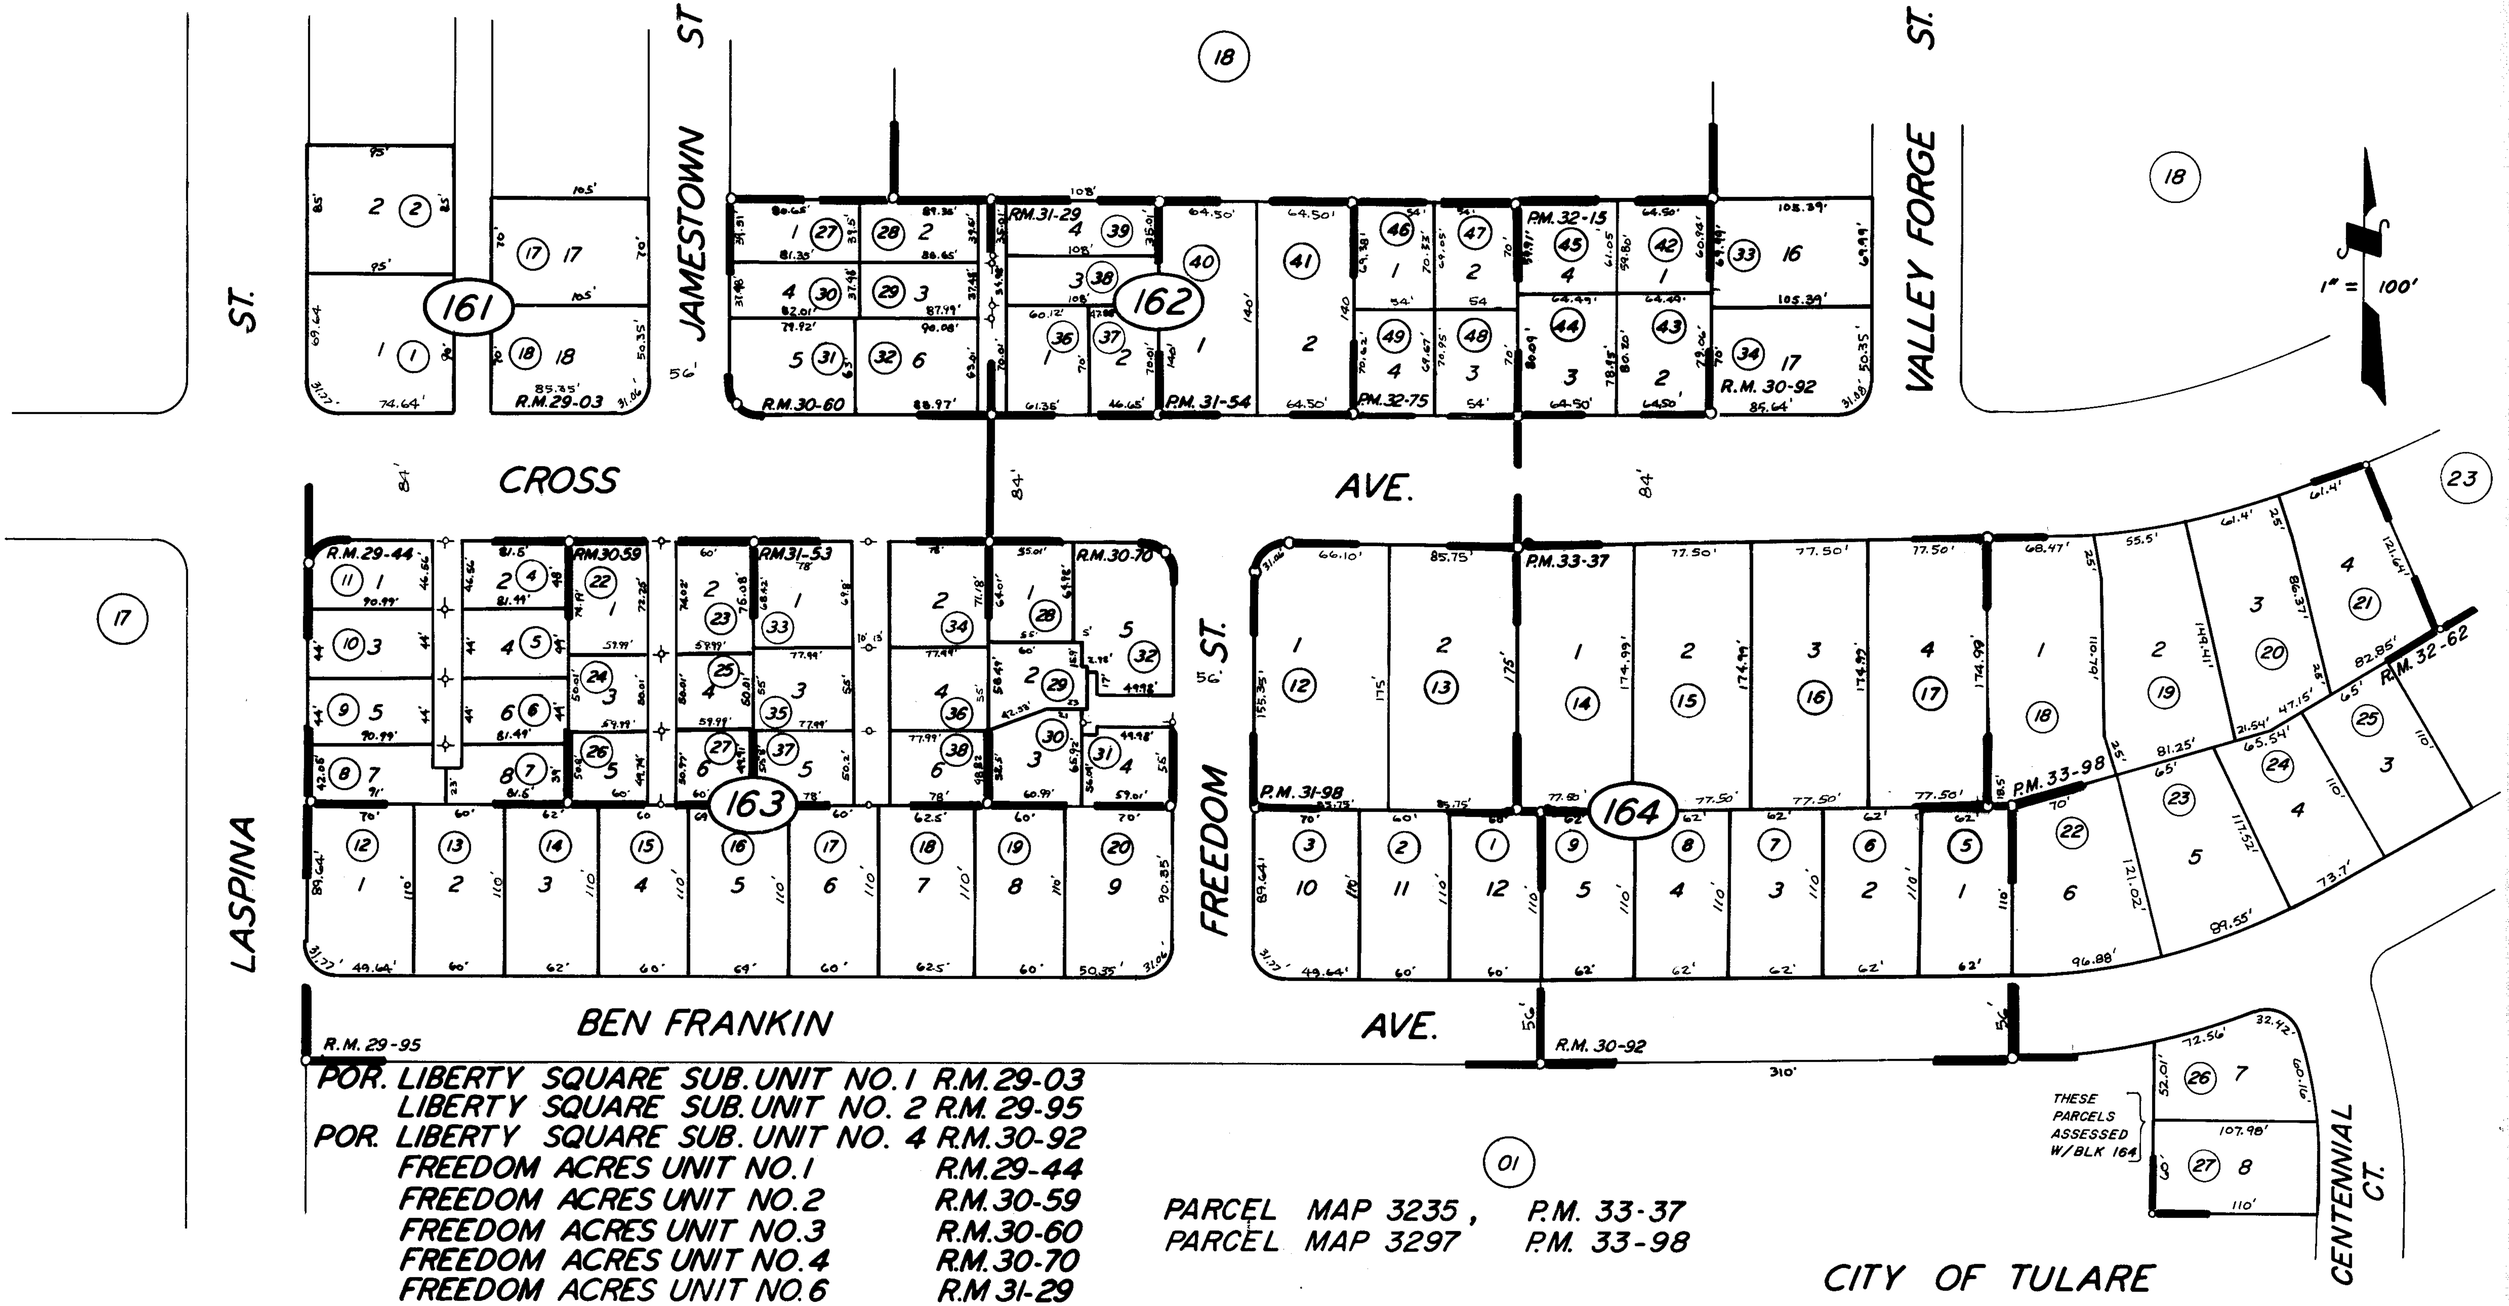

POR. LIBERTY SQUARE SUB. UNIT NO. 1 R.M. 29-03
LIBERTY SQUARE SUB. UNIT NO. 2 R.M. 29-95
POR. LIBERTY SQUARE SUB. UNIT NO. 4 R.M. 30-92
FREEDOM ACRES UNIT NO. 1 R.M. 29-44
FREEDOM ACRES UNIT NO. 2 R.M. 30-59
FREEDOM ACRES UNIT NO. 3 R.M. 30-60
FREEDOM ACRES UNIT NO. 4 R.M. 30-70
FREEDOM ACRES UNIT NO. 6 R.M. 31-29
FREEDOM ACRES UNIT NO. 5 R.M. 31-53
PARCEL MAP 3053, P.M. 31-54
PARCEL MAP 3097, P.M. 31-98
PARCEL MAP 3114, P.M. 32-15
PARCEL MAP 3174 P.M. 32-75
POR. LIBERTY SQUARE UNIT NO. 8 R.M. 32-62

01

PARCEL MAP 3235, P.M. 33-37
PARCEL MAP 3297 P.M. 33-98

CITY OF TULARE
ASSESSOR'S MAPS BK. 171 PG. 16
COUNTY OF TULARE, CALIF.

NOTE - ASSESSOR'S BLOCK NUMBERS SHOWN IN ELLIPSES
ASSESSOR'S PARCEL NUMBERS SHOWN IN CIRCLES