N1/2 OF NW1/4 OF NE1/4 SEC.1, T.20S., R.24E., M.D.B.&M.

Tax Area Codes 171-24

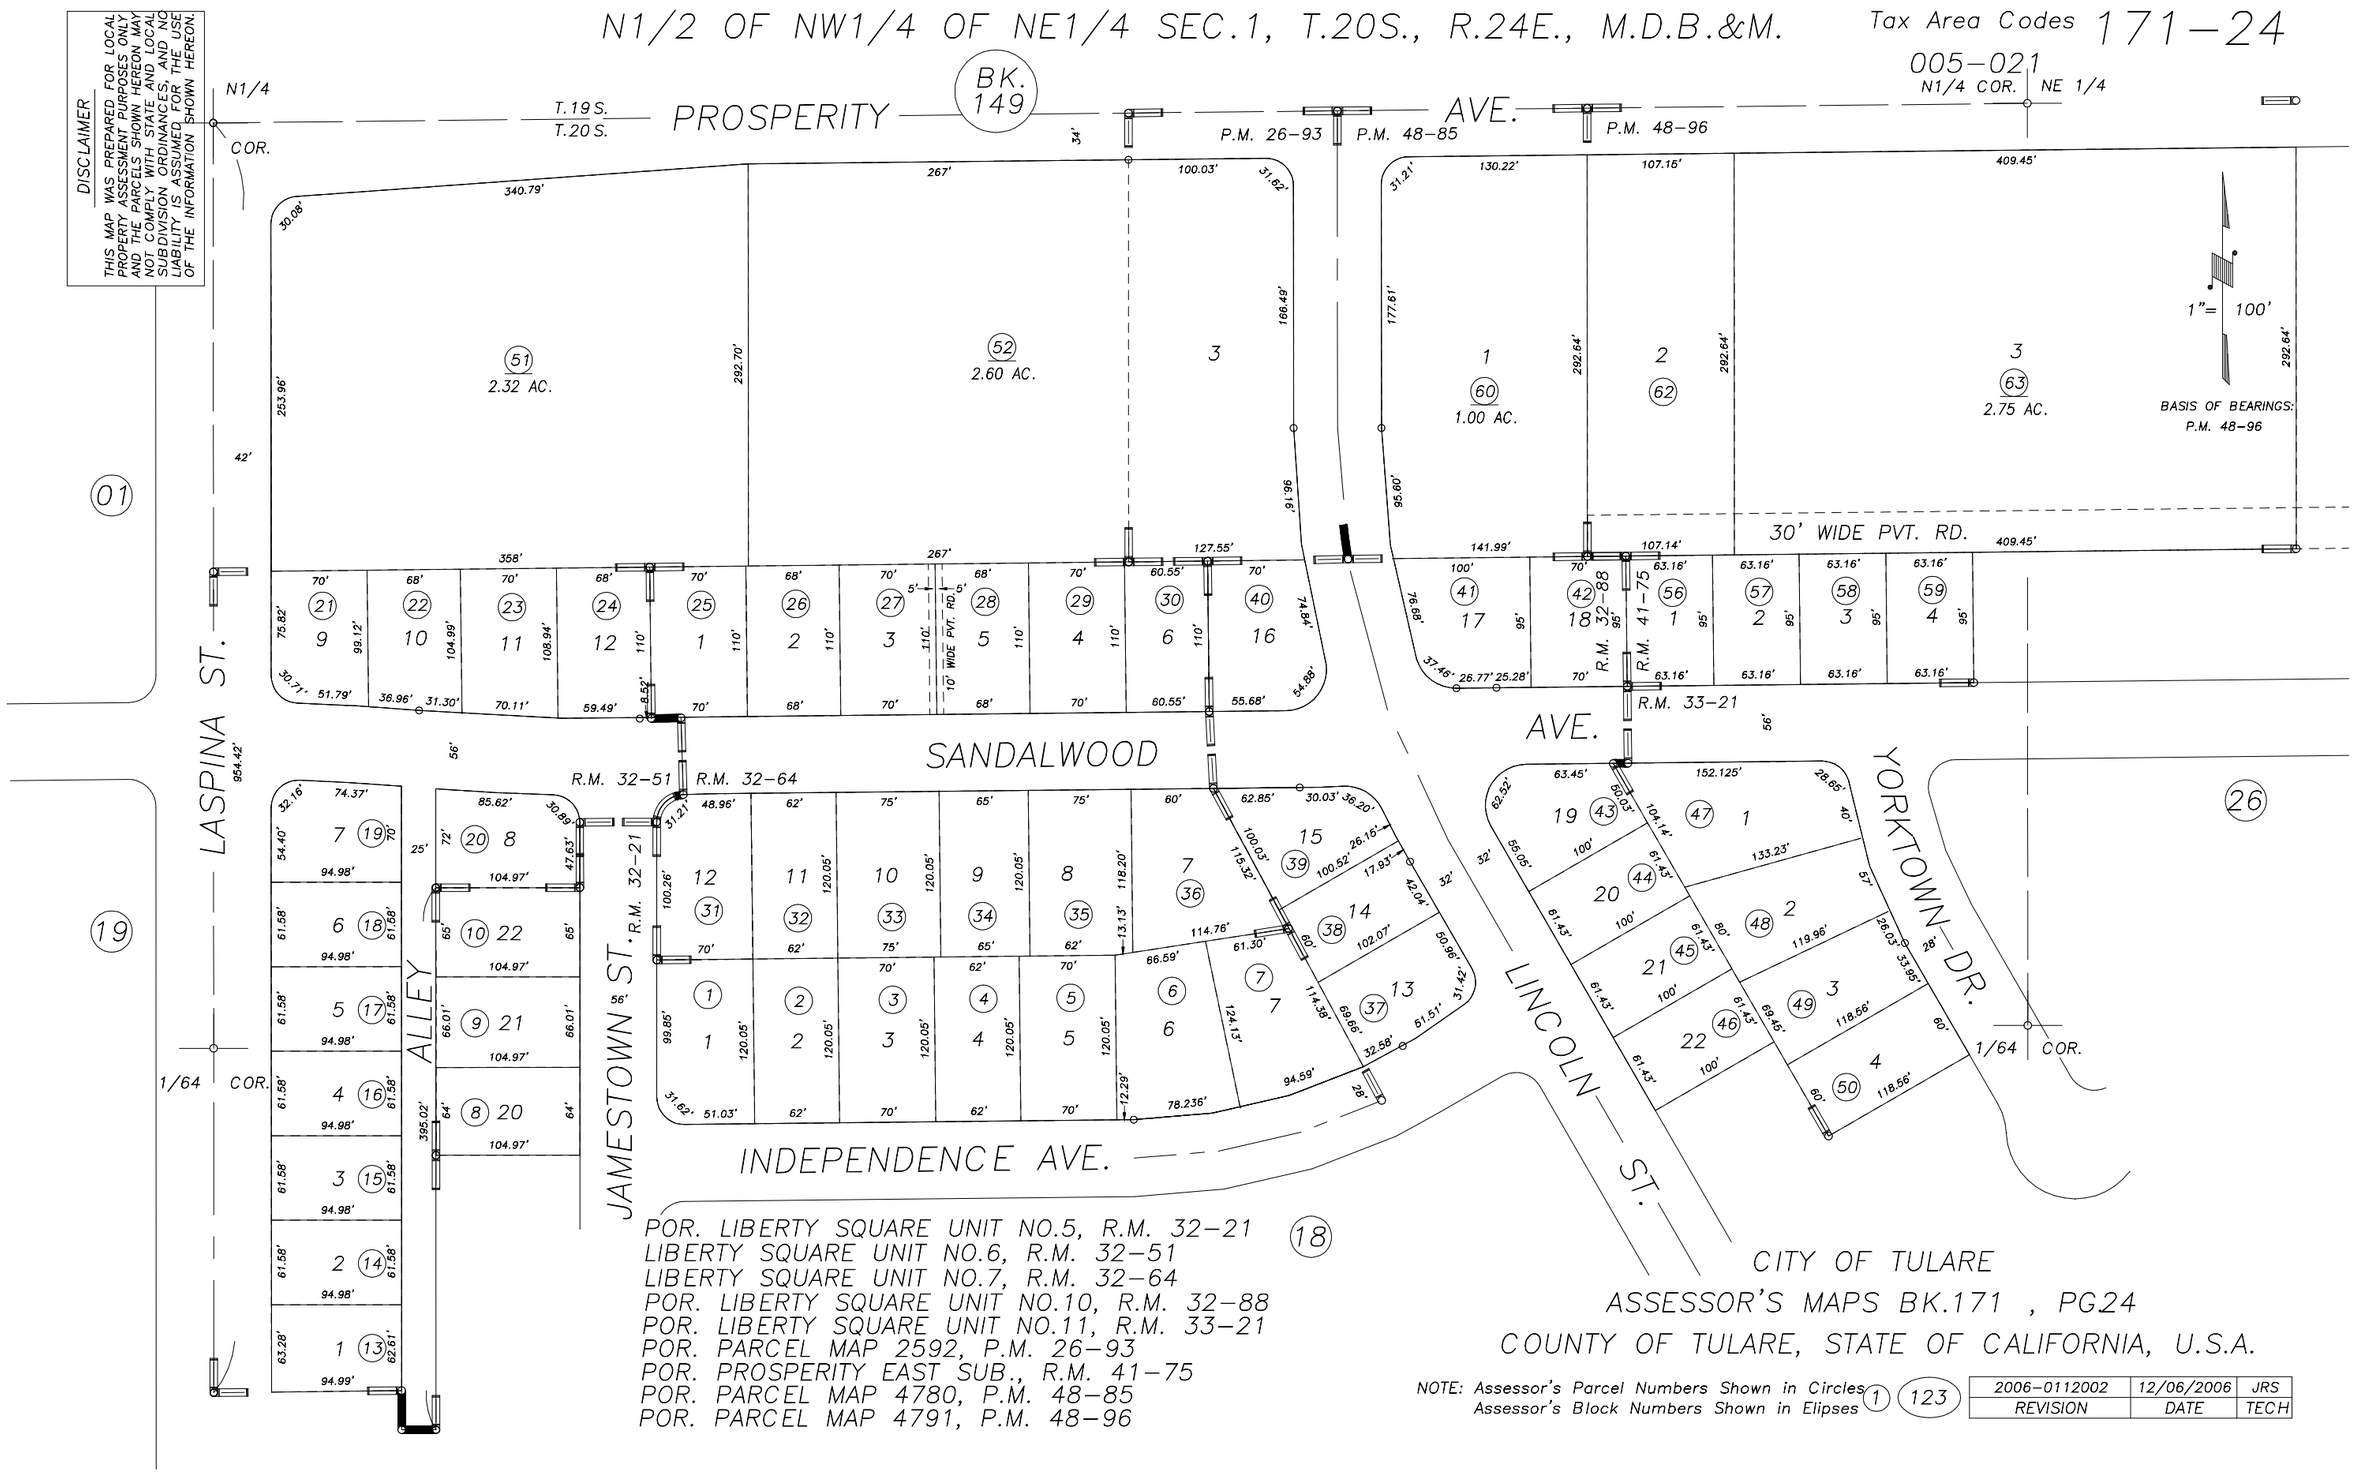

POR. LIBERTY SQUARE UNIT NO.5, R.M. 32-21
LIBERTY SQUARE UNIT NO.6, R.M. 32-51
LIBERTY SQUARE UNIT NO.7, R.M. 32-64
POR. LIBERTY SQUARE UNIT NO.10, R.M. 32-88
POR. LIBERTY SQUARE UNIT NO.11, R.M. 33-21
POR. PARCEL MAP 2592, P.M. 26-93
POR. PROSPERITY EAST SUB., R.M. 41-75
POR. PARCEL MAP 4780, P.M. 48-85
POR. PARCEL MAP 4791, P.M. 48-96

CITY OF TULARE
ASSESSOR'S MAPS BK.171 , PG24
COUNTY OF TULARE, STATE OF CALIFORNIA, U.S.A.

NOTE: Assessor's Parcel Numbers Shown in Circles (1)
Assessor's Block Numbers Shown in Elipses (123)

REVISION	DATE	TECH
2006-0112002	12/06/2006	JRS