DISCLAIMER

THIS MAP WAS PREPARED FOR LOCAL PROPERTY ASSESSMENT PURPOSES ONLY AND THE PARCELS SHOWN HEREON MAY NOT COMPLY WITH STATE AND LOCAL SUBDIVISION ORDINANCES, AND NO LIABILITY IS ASSUMED FOR THE USE OF THE INFORMATION SHOWN HEREON.

N1/2 OF SW1/4 SEC.6, T.20S., R.25E., M.B.D.&M.

Tax Area Codes 172–07
005–089
005–125

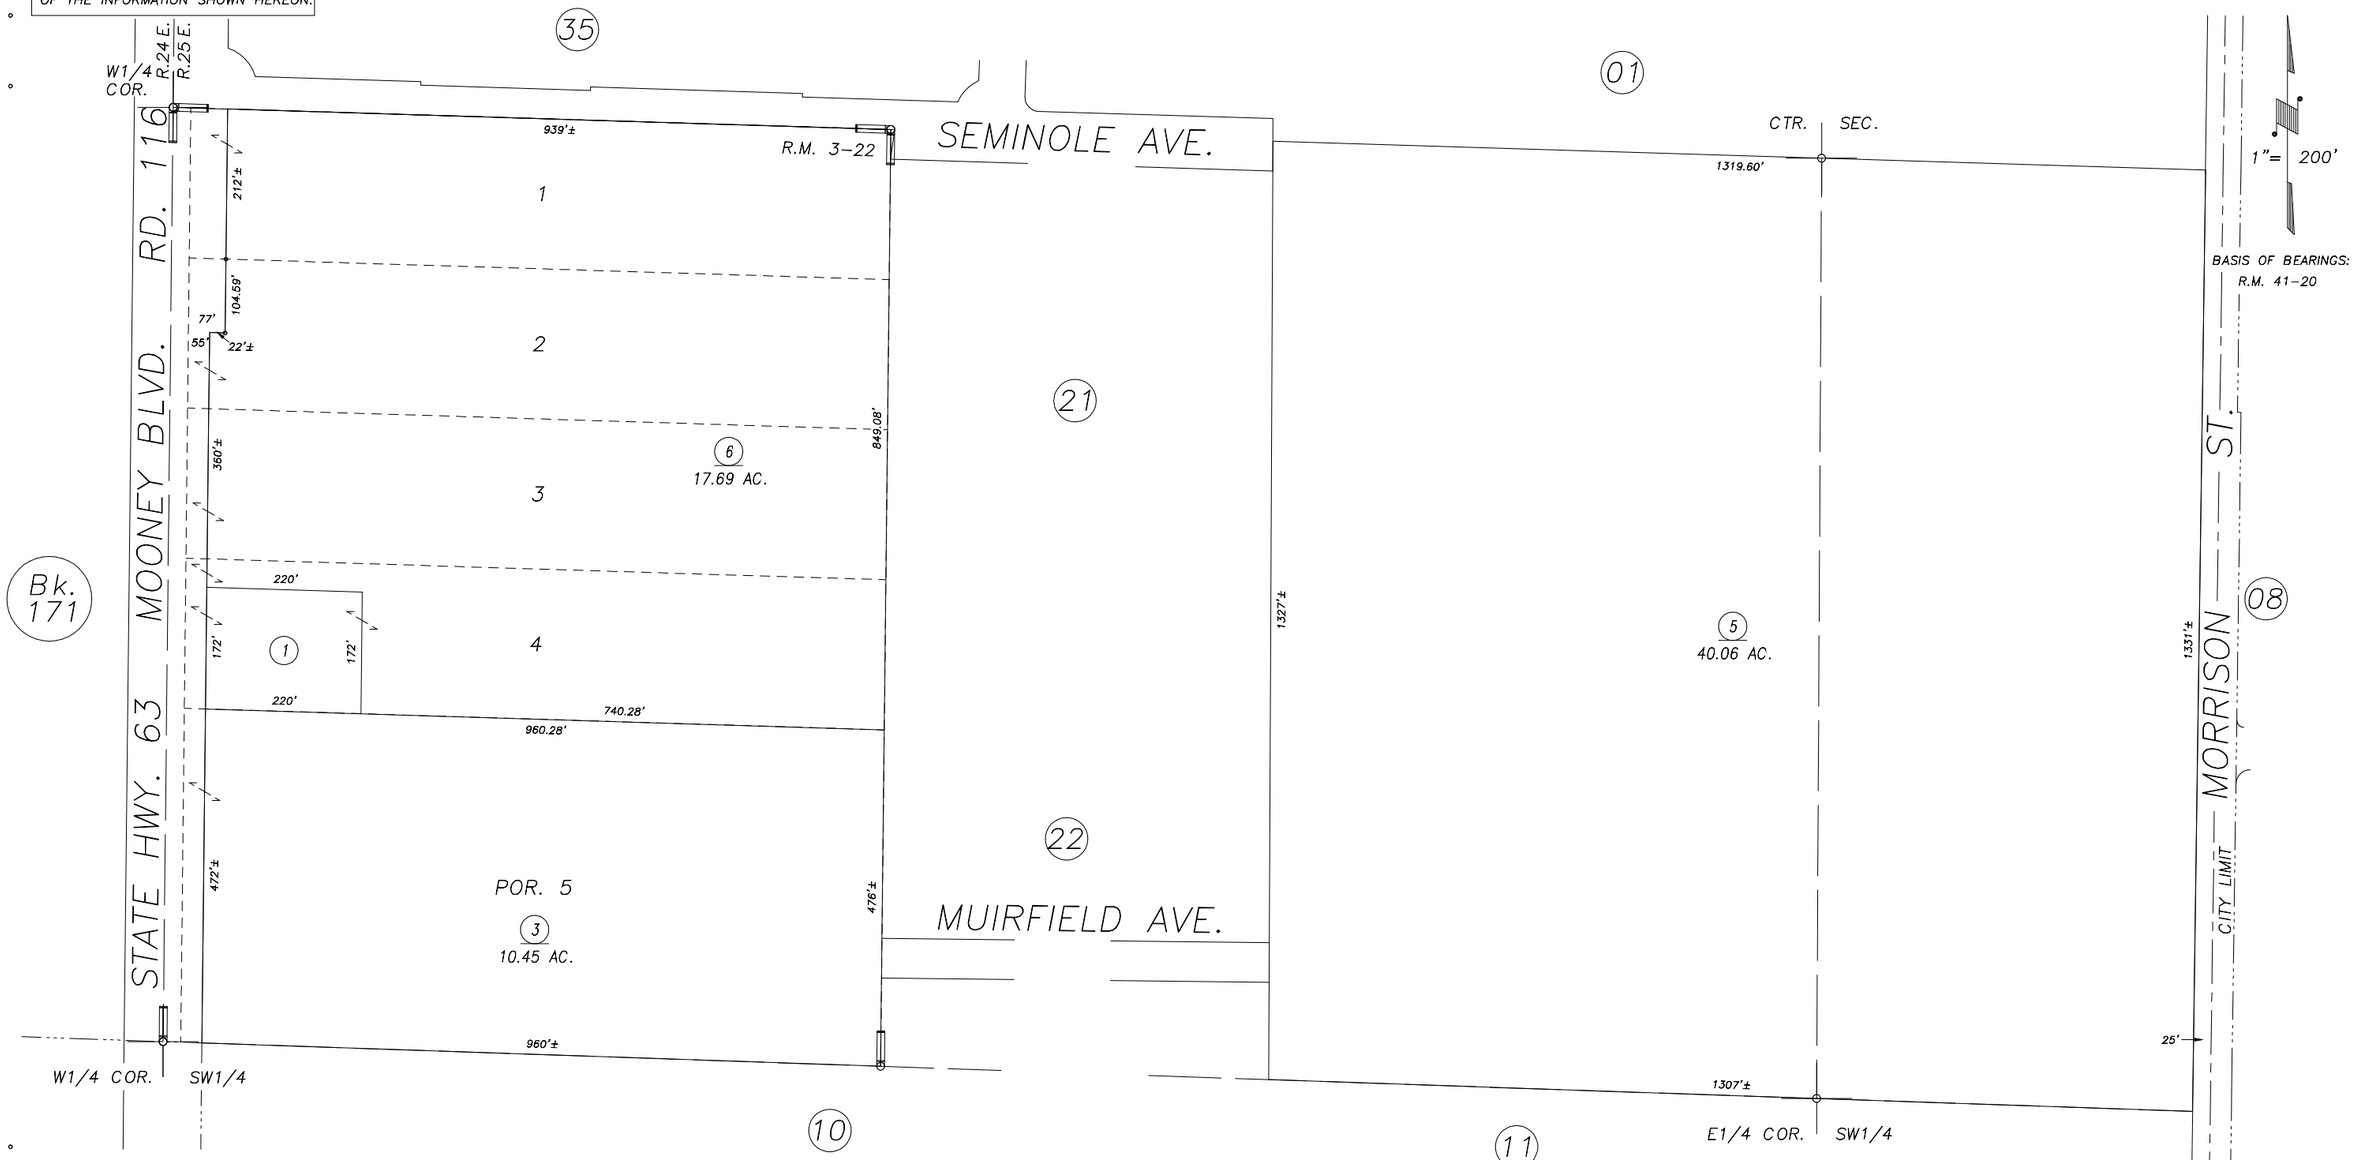

POR. RECORD OF SURVEY, L.S. 8–24 (SEC. 6)
POR. AVERILL SUBDIVISION, R.M. 3–22

CITY OF TULARE
ASSESSOR'S MAPS BK.172 , PG.07
COUNTY OF TULARE, CALIFORNIA, U.S.A.

NOTE: Assessor's Parcel Numbers Shown in Circles (1)
Assessor's Block Numbers Shown in Elipses (123)

REVISION	DATE	TECH
2013–0080485	03/29/2016	ASG