DISCLAIMER

THIS MAP WAS PREPARED FOR LOCAL PROPERTY ASSESSMENT PURPOSES ONLY. THE PARCELS SHOWN HEREON MAY NOT COMPLY WITH STATE AND LOCAL SUBDIVISION ORDINANCES. NO LIABILITY IS ASSUMED FOR THE USE OF THE INFORMATION HEREON.

REVISED: 03/30/2012
REASON: ADD ELK BAYOU DITCH
CAD TECH: KMS

POR. S.1/2, SEC. 35, T. 20S., R. 24E., M. D. B. & M.

TAX CODE AREA 123-001

174-14

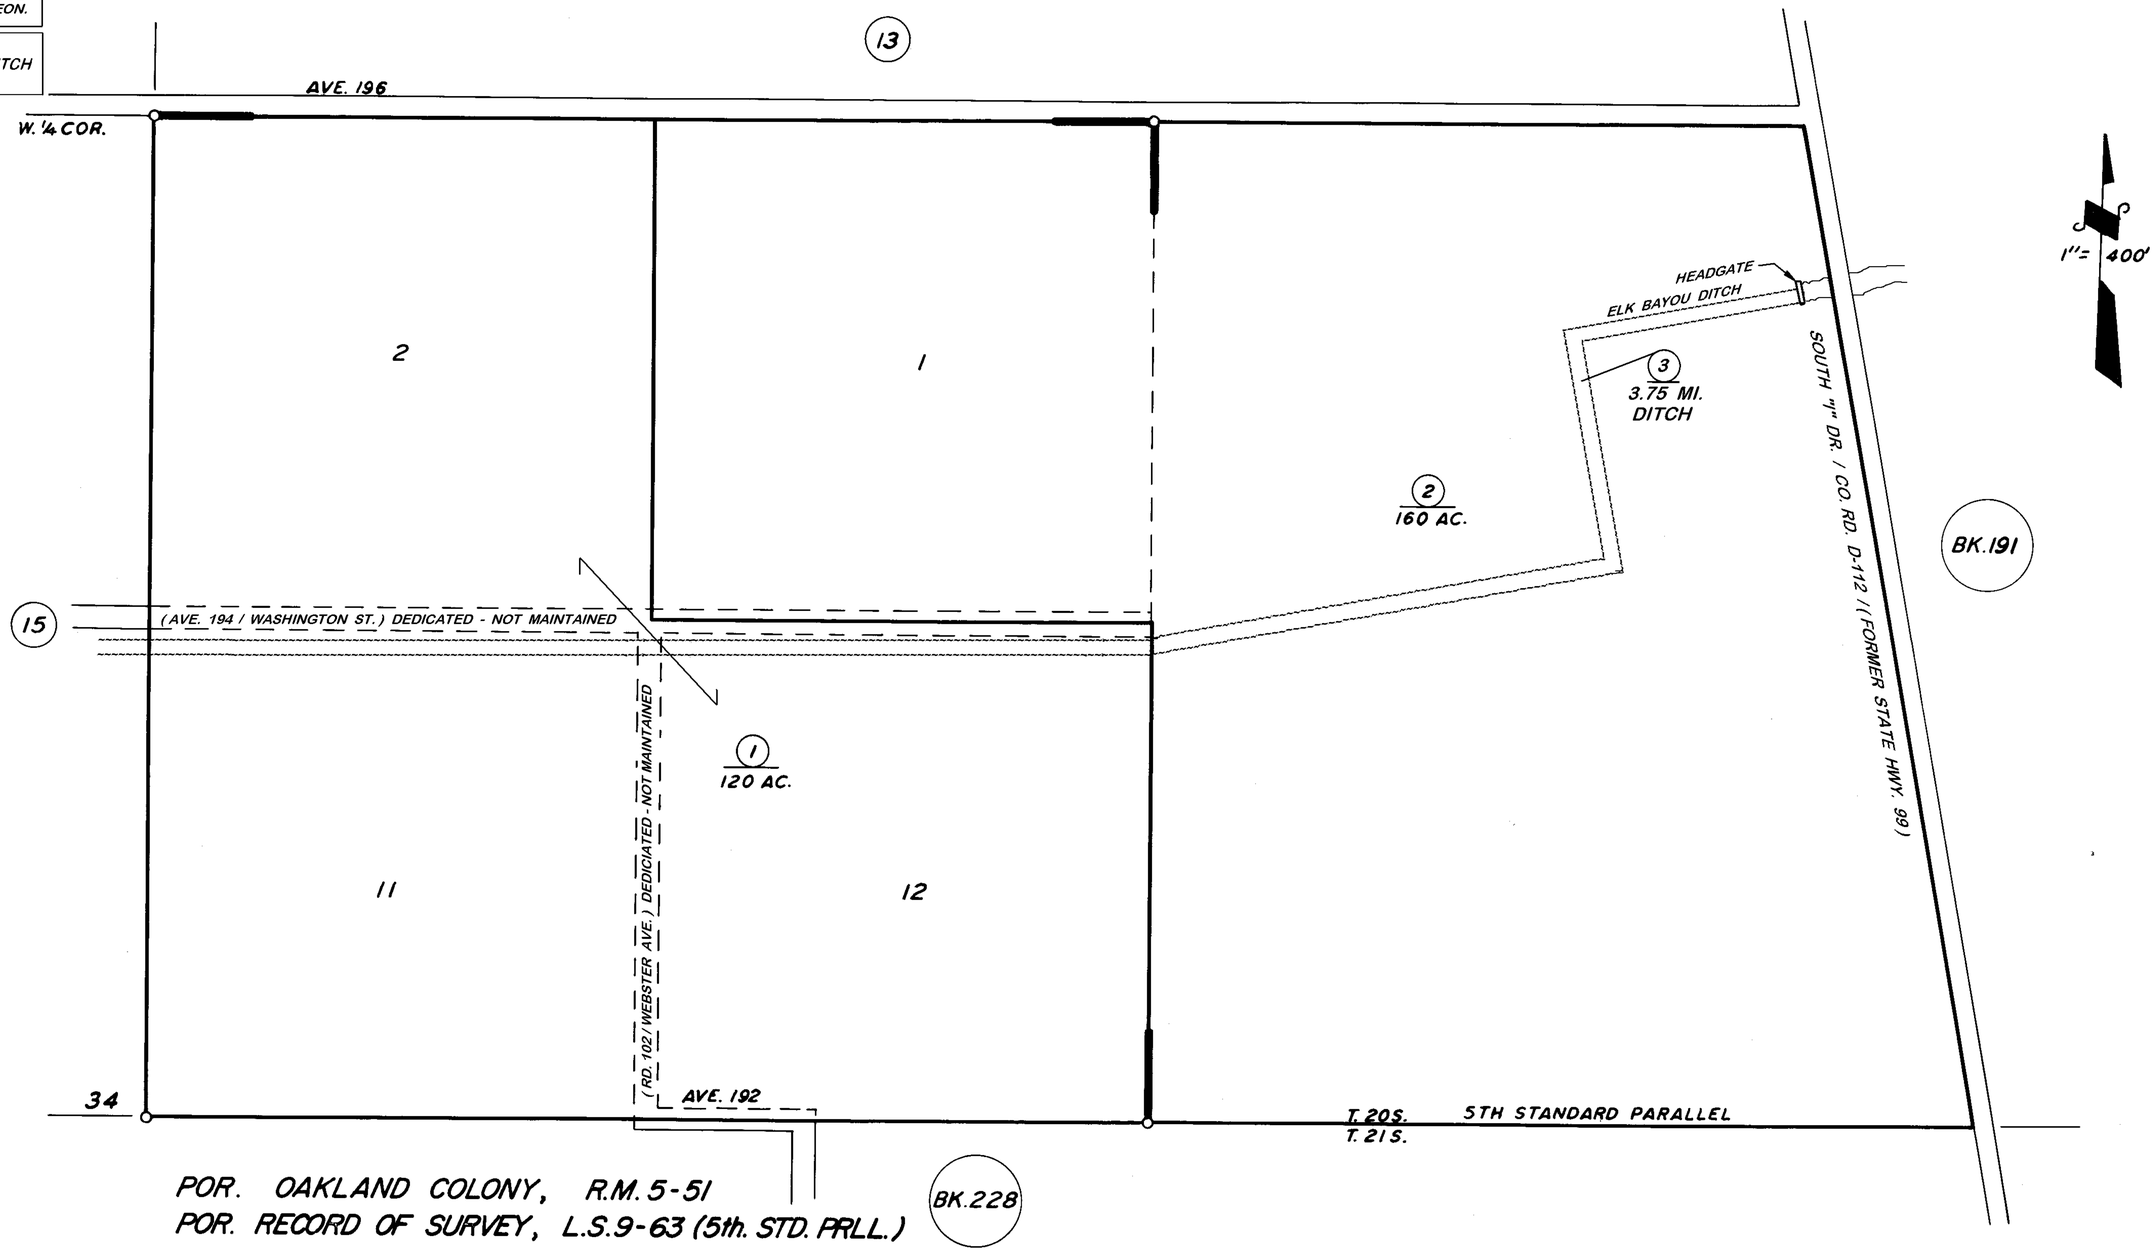

ASSESSOR'S MAPS BK. 174, PG. 14.
COUNTY OF TULARE, CALIF.

NOTE — ASSESSOR'S BLOCK NUMBERS SHOWN IN ELLIPSES
ASSESSOR'S PARCEL NUMBERS SHOWN IN CIRCLES