S.1/2 SEC.28, T.20S., R.24E., M.D.B.&M.

Tax Area Codes 174–18
123–002

DISCLAIMER

THIS MAP WAS PREPARED FOR LOCAL PROPERTY ASSESSMENT PURPOSES ONLY AND THE PARCELS SHOWN HEREON MAY NOT COMPLY WITH STATE AND LOCAL SUBDIVISION ORDINANCES, AND NO LIABILITY IS ASSUMED FOR THE USE OF THE INFORMATION SHOWN HEREON. R & T CODE SEC. 327, 408.3, ETC.

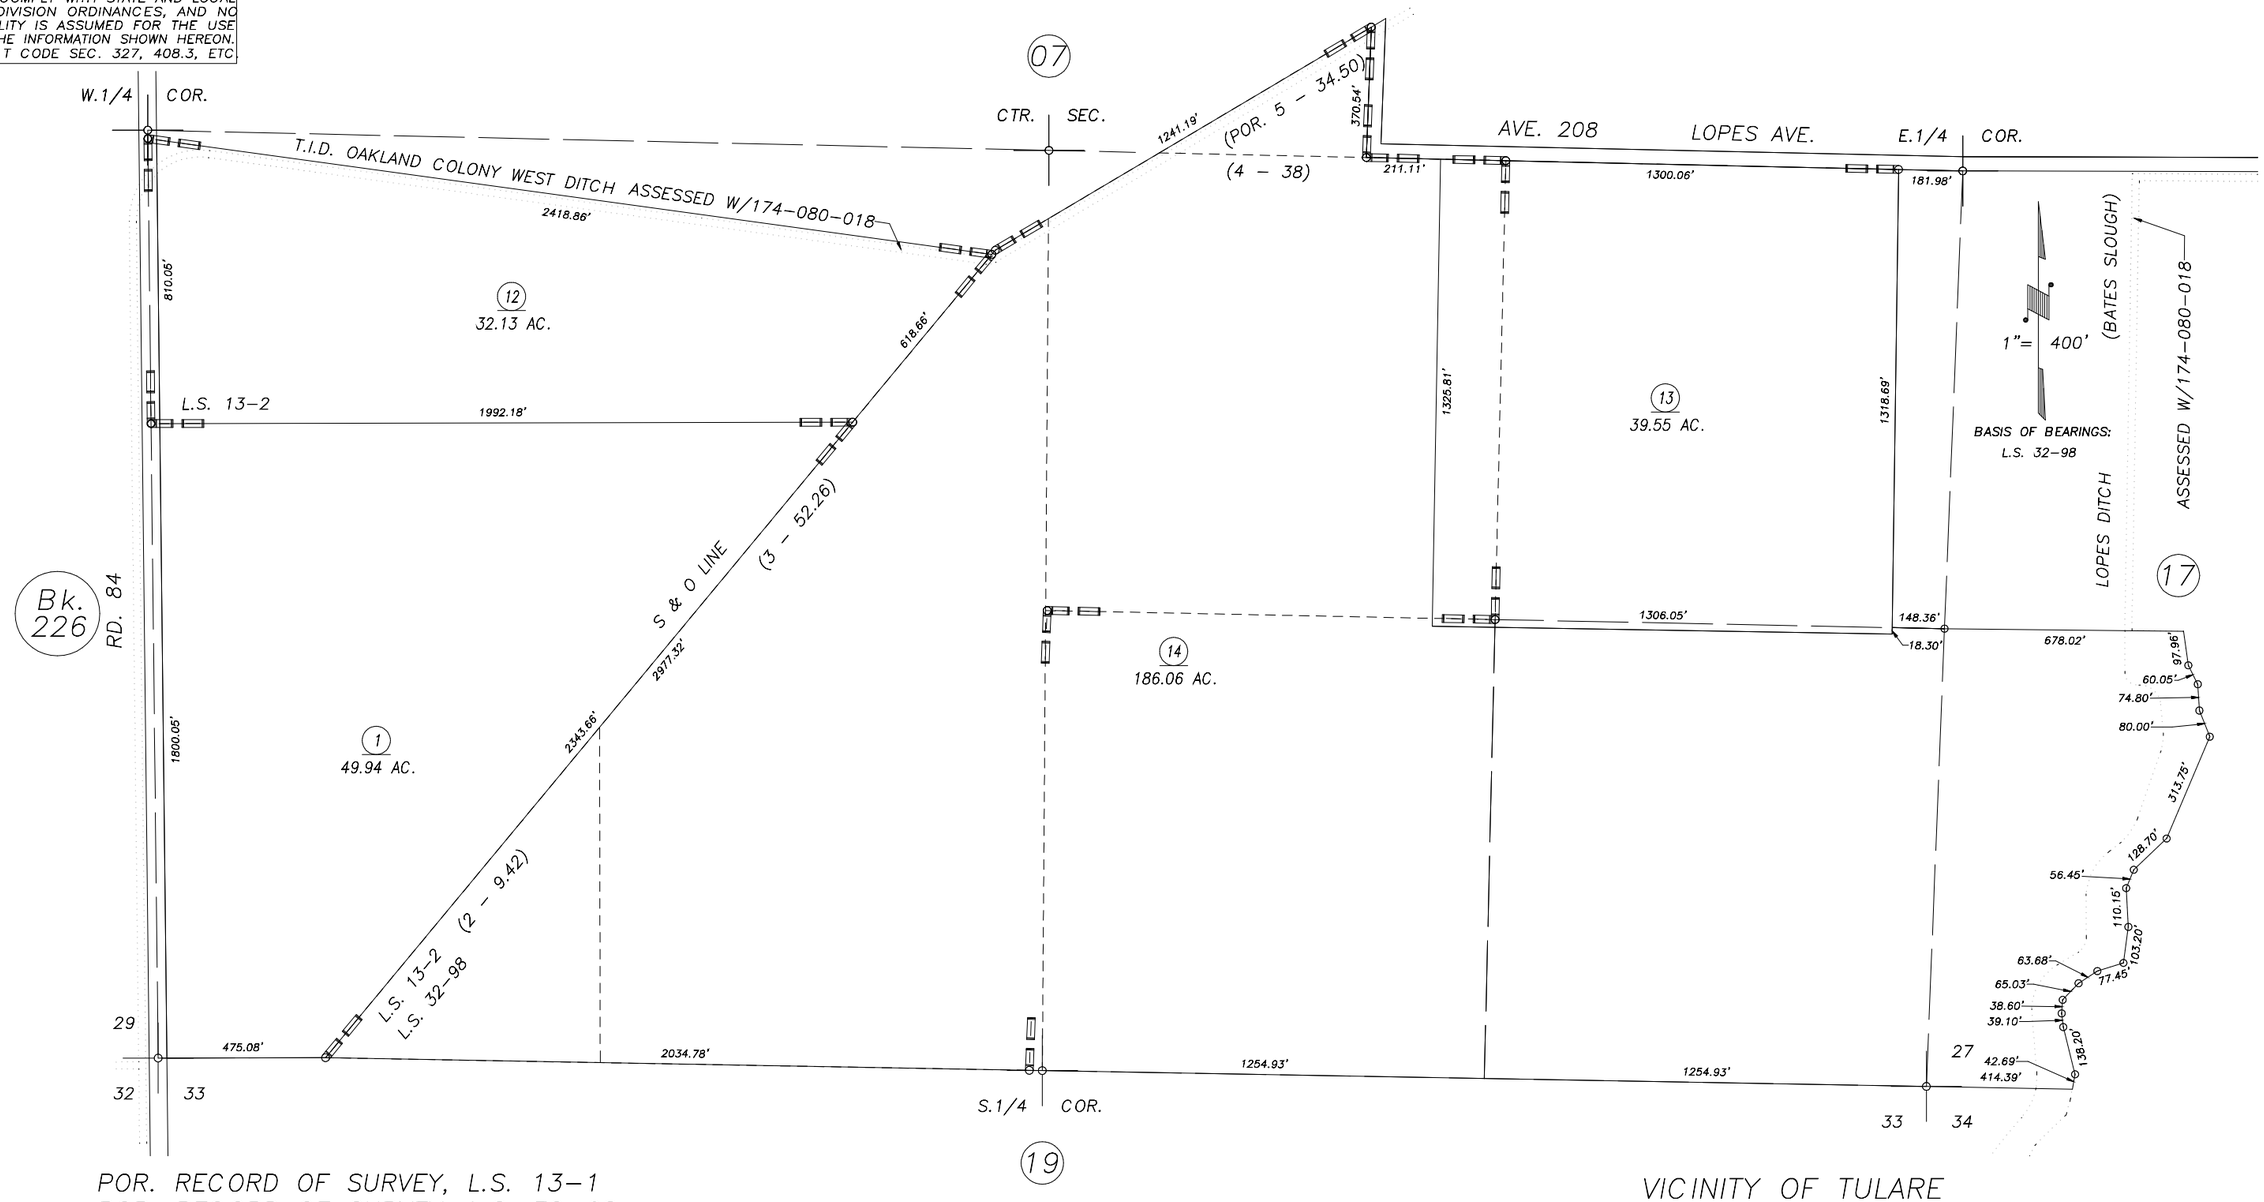

POR. RECORD OF SURVEY, L.S. 13–1
POR. RECORD OF SURVEY, L.S. 32–98

VICINITY OF TULARE
ASSESSOR'S MAPS BK.174 , PG.18
COUNTY OF TULARE, CALIFORNIA, U.S.A.

NOTE: Assessor's Parcel Numbers Shown in Circles (1)
Assessor's Block Numbers Shown in Elipses (123)

2015–0015262	07/23/2015	ARP
REVISION	DATE	TECH