S1/2 SEC.33, T.20S., R.24E., M.D.B.&M.

Tax Area Codes 174–20
123–001

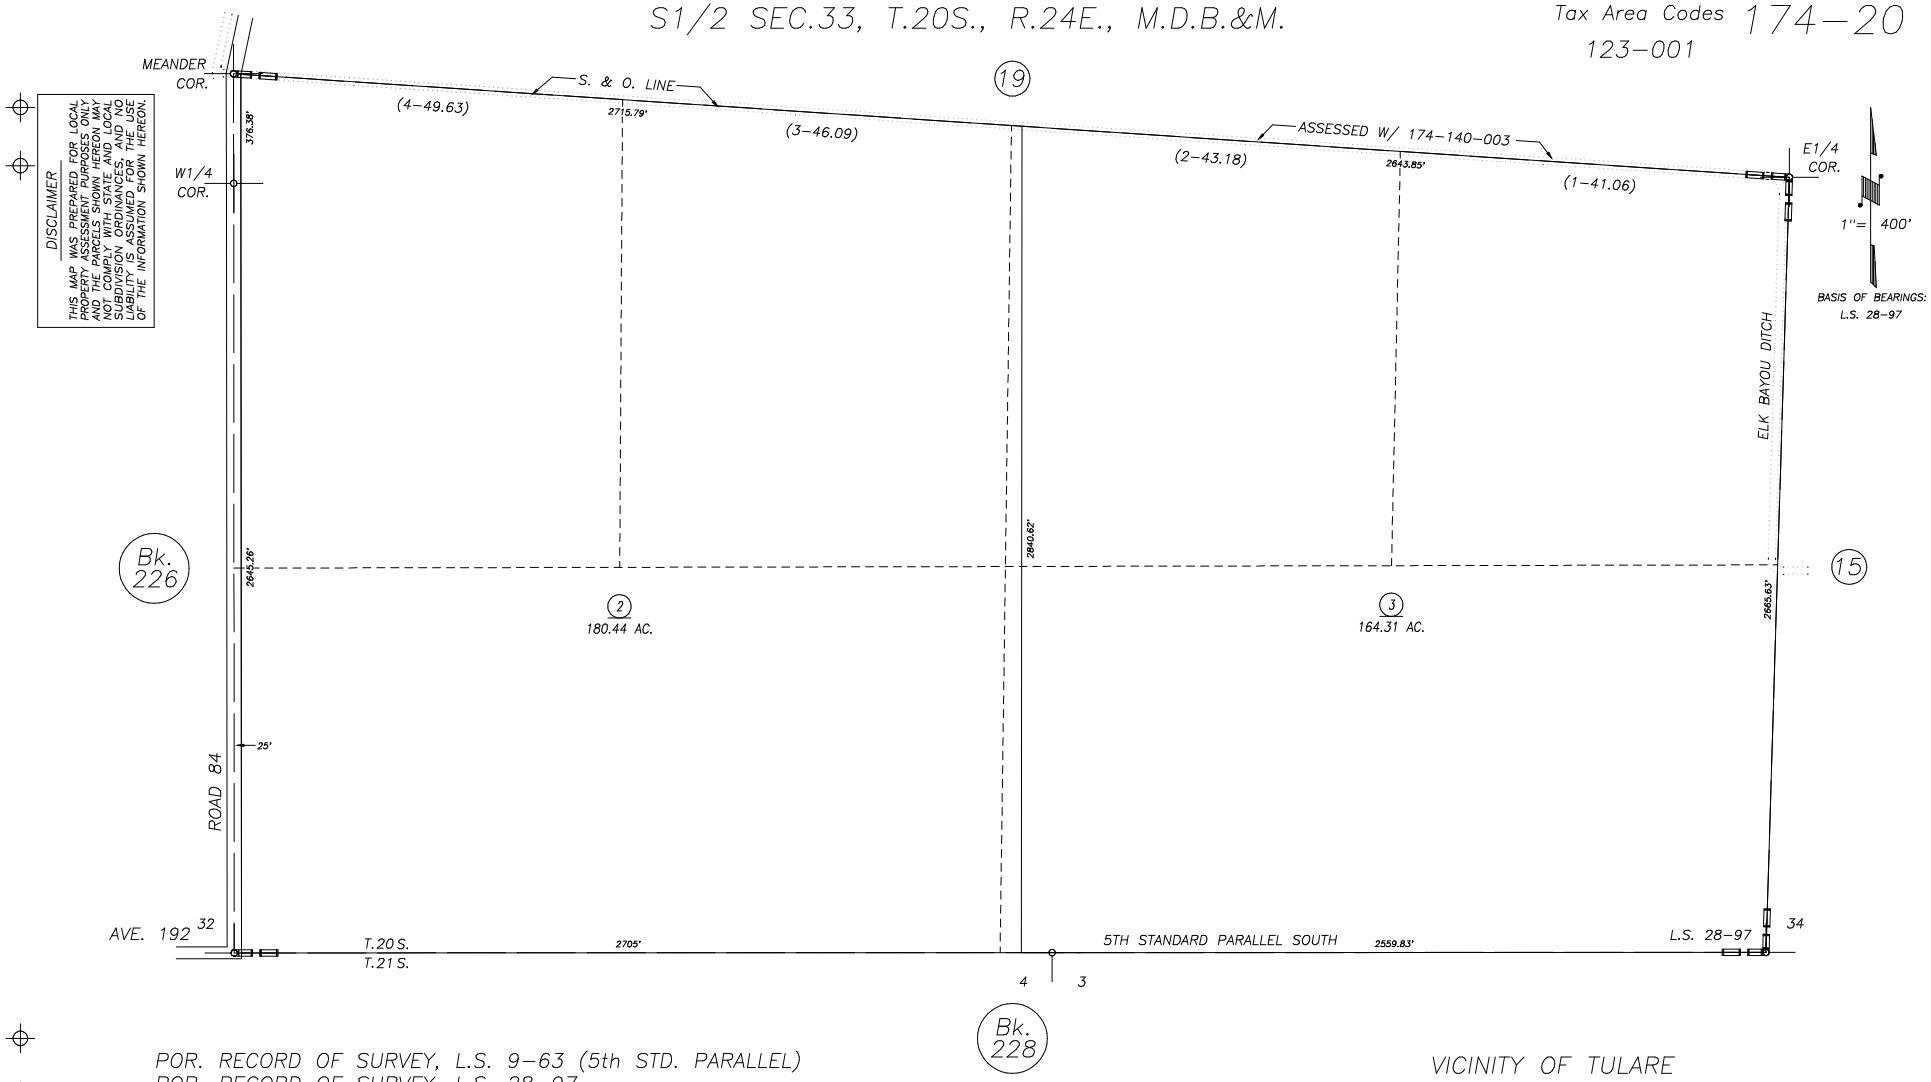

DISCLAIMER

THIS MAP WAS PREPARED FOR LOCAL PROPERTY ASSESSMENT PURPOSES ONLY AND THE PARCELS SHOWN HEREON MAY NOT COMPLY WITH STATE AND LOCAL SUBDIVISION ORDINANCES AND NO LIABILITY IS ASSUMED FOR THE USE OF THE INFORMATION SHOWN HEREON.

POR. RECORD OF SURVEY, L.S. 9–63 (5th STD. PARALLEL)
POR. RECORD OF SURVEY, L.S. 28–97

VICINITY OF TULARE
ASSESSOR'S MAPS BK. 174 , PG. 20
COUNTY OF TULARE, CALIFORNIA, U.S.A.

NOTE: Assessor's Parcel Numbers Shown in Circles (1)
Assessor's Block Numbers Shown in Ellipses (123)

REVISION	DATE	TECH
2008–0007429	04/01/2014	LLB