S1/2 OF NW1/4 OF SE1/4 SEC.15, T.20S., R.24E., M.D.B.&M.

Tax Area Codes 174–29
005–087
149–003

DISCLAIMER

THIS MAP WAS PREPARED FOR LOCAL PROPERTY ASSESSMENT PURPOSES ONLY AND THE PARCELS SHOWN HEREON MAY NOT COMPLY WITH STATE AND LOCAL SUBDIVISION ORDINANCES, AND NO LIABILITY IS ASSUMED FOR THE USE OF THE INFORMATION SHOWN HEREON.

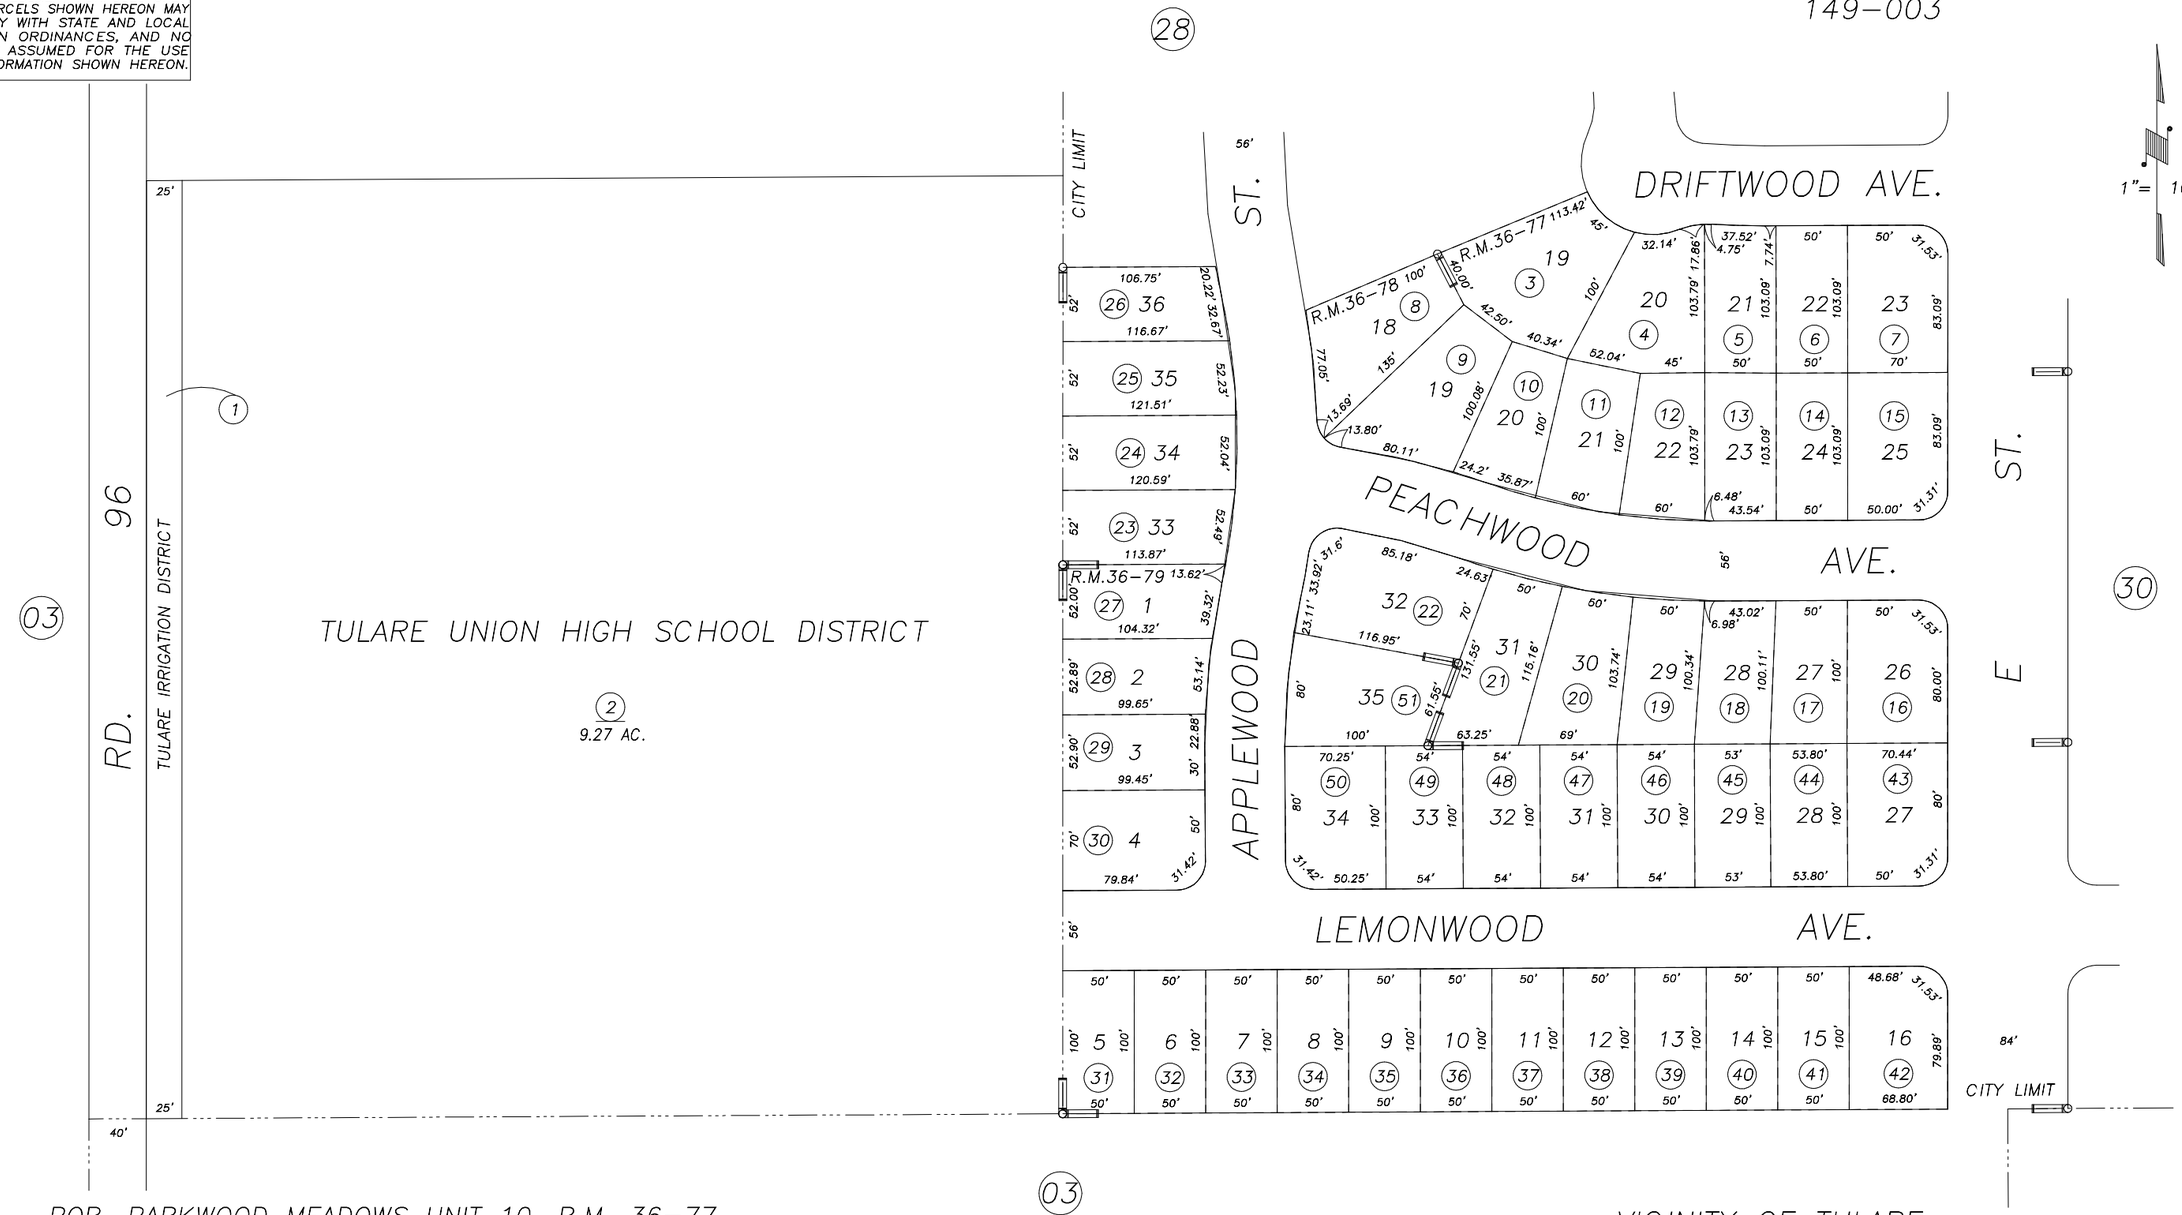

POR. PARKWOOD MEADOWS UNIT 10, R.M. 36–77
POR. PARKWOOD MEADOWS UNIT 11, R.M. 36–78
POR. PARKWOOD MEADOWS UNIT 12, R.M. 36–79

VICINITY OF TULARE
ASSESSOR'S MAPS BK.174 , PG.29
COUNTY OF TULARE, CALIFORNIA, U.S.A.

NOTE: Assessor's Parcel Numbers Shown in Circles (1)
Assessor's Block Numbers Shown in Elipses (123)

REVISION	DATE	TECH
T.R.A.C. CHANGE	07/19/2006	PHN