POR. E½ OF SE¼ SEC. 10, T.20S., R.24E., M.D.B. & M.

TAX CODE AREA 175-22

5-097

DISCLAIMER

THIS MAP WAS PREPARED FOR LOCAL PROPERTY ASSESSMENT PURPOSES ONLY. THE PARCELS SHOWN HEREON MAY NOT COMPLY WITH STATE AND LOCAL SUBDIVISION ORDINANCES. NO LIABILITY IS ASSUMED FOR THE USE OF THE INFORMATION HEREON. R & T CODE SEC. 327, 408.3, ETC.

REVISED: 07/02/2019
REASON: 2019-0016336
CAD TECH: NFL

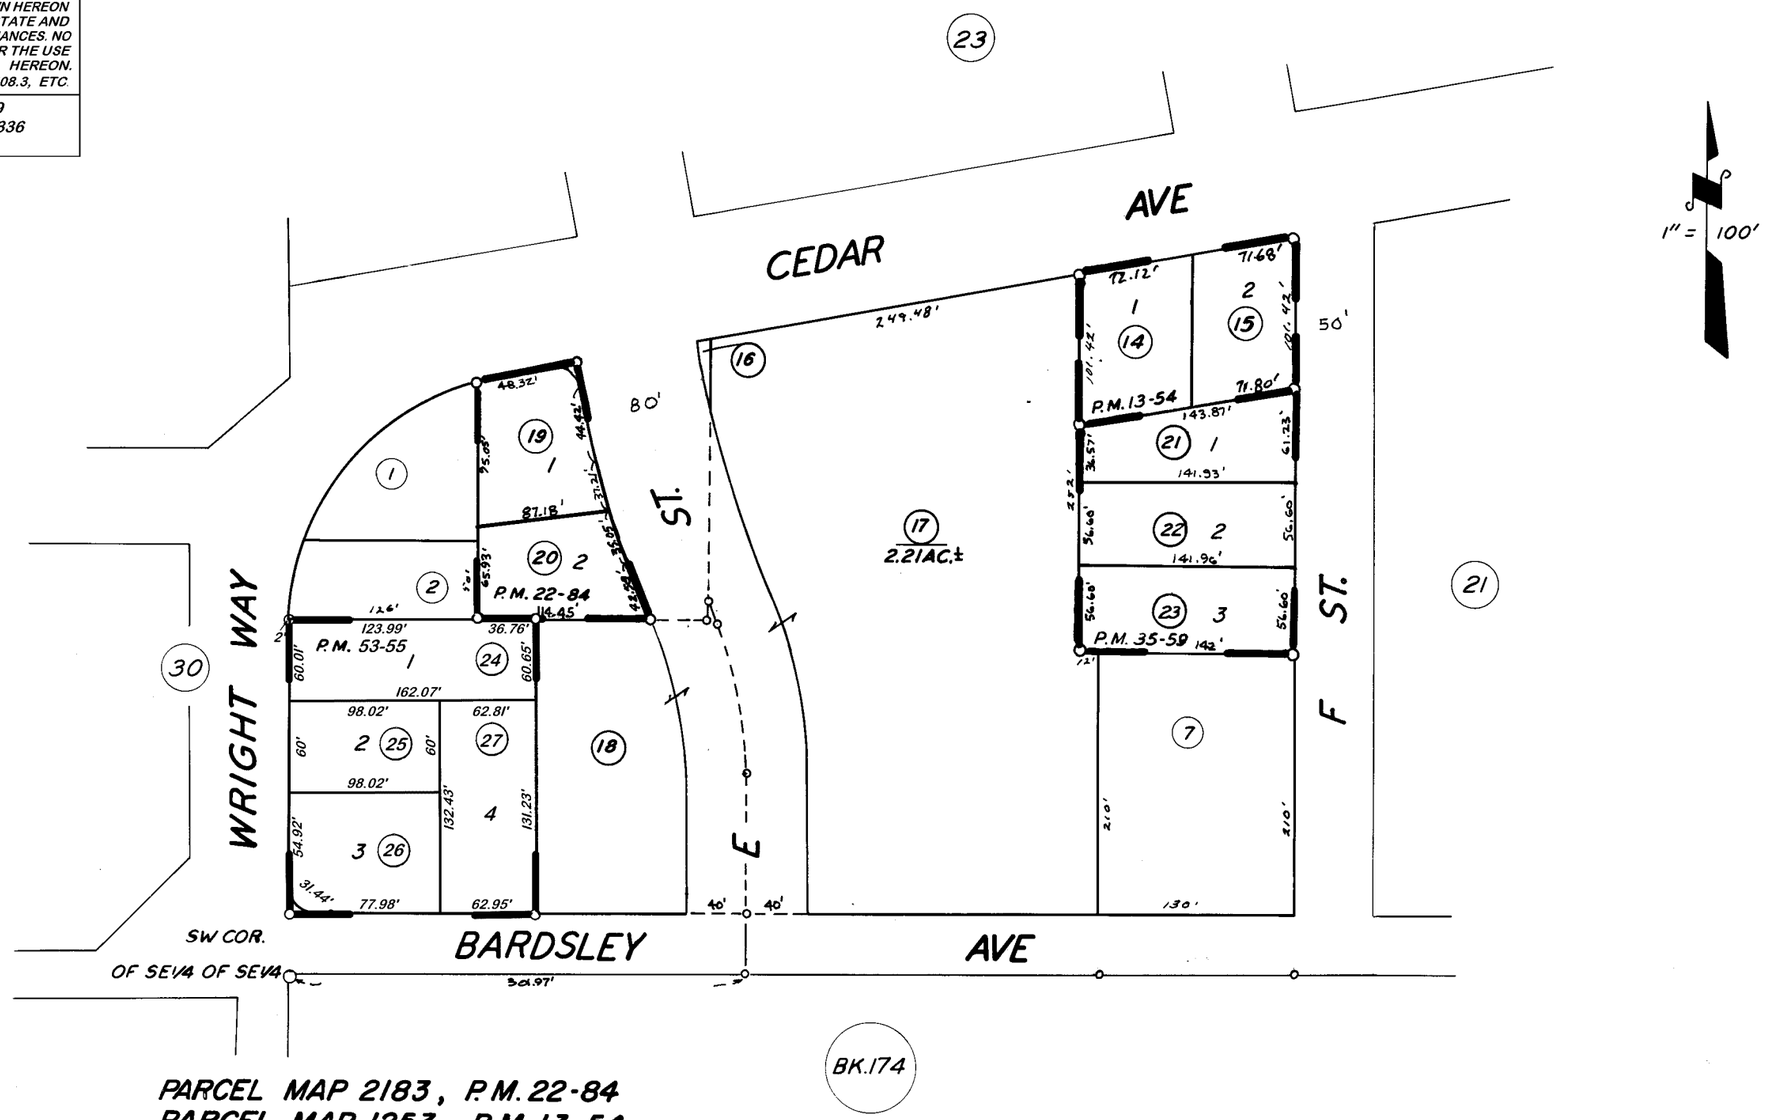

PARCEL MAP 2183, P.M. 22-84
PARCEL MAP 1253, P.M. 13-54
PARCEL MAP 3457, P.M. 35-59

CITY OF TULARE

ASSESSOR'S MAPS BK. 175, PG. 22

COUNTY OF TULARE, CALIF.

NOTE — ASSESSOR'S BLOCK NUMBERS SHOWN IN ELLIPSES
ASSESSOR'S PARCEL NUMBERS SHOWN IN CIRCLES