DISCLAIMER

THIS MAP WAS PREPARED FOR LOCAL PROPERTY ASSESSMENT PURPOSES ONLY AND THE PARCELS SHOWN HEREON MAY NOT COMPLY WITH STATE AND LOCAL SUBDIVISION ORDINANCES, AND NO LIABILITY IS ASSUMED FOR THE USE OF THE INFORMATION SHOWN HEREON.

POR. W 1/2 OF SE 1/4 SEC. 10, T.20S., R.24E., M.D.B.& M.

Tax Area Code 005-097

175-28

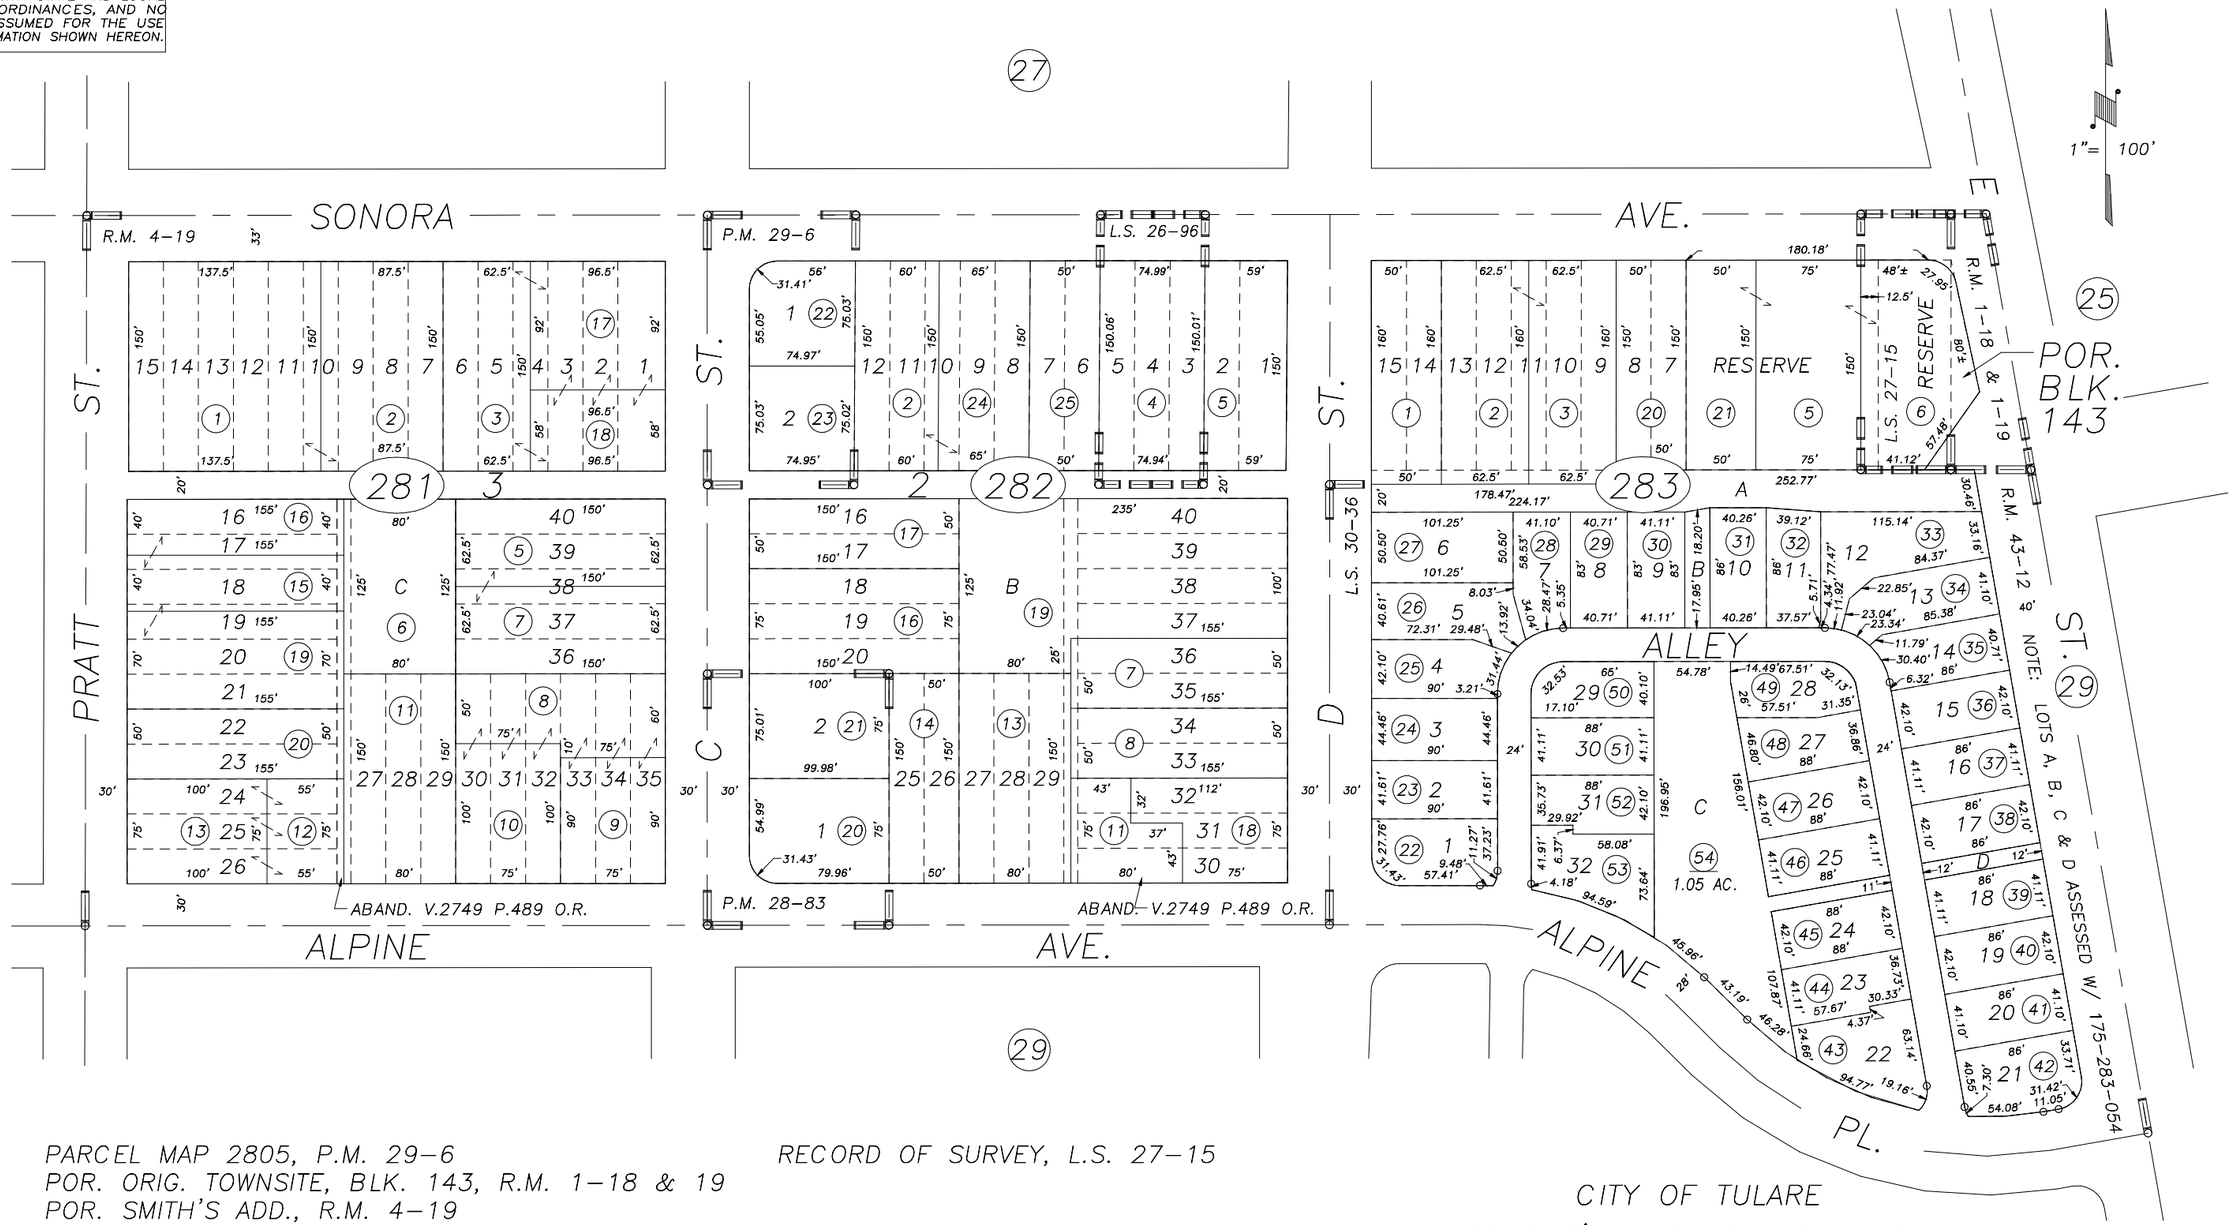

PARCEL MAP 2805, P.M. 29-6
POR. ORIG. TOWNSITE, BLK. 143, R.M. 1-18 & 19
POR. SMITH'S ADD., R.M. 4-19
PARCEL MAP 2782, P.M. 28-83
POR. TULE VISTA SUBDIVISION, R.M. 43-12
RECORD OF SURVEY, L.S. 26-96
POR. RECORD OF SURVEY, L.S. 30-36

RECORD OF SURVEY, L.S. 27-15

CITY OF TULARE
ASSESSOR'S MAPS BK.175 , PG.28
COUNTY OF TULARE, CALIFORNIA, U.S.A.

NOTE: Assessor's Parcel Numbers Shown in Circles (1)
Assessor's Block Numbers Shown in Elipses (123)

2010-0058624	01/05/2011	CBT
REVISION	DATE	TECH