POR. W1/2 OF SE1/4 SEC. 10, T.20S., R.24E., M.D.B.&M.

Tax Area Codes 175–29
005–097

DISCLAIMER

THIS MAP WAS PREPARED FOR LOCAL PROPERTY ASSESSMENT PURPOSES ONLY AND THE PARCELS SHOWN HEREON MAY NOT COMPLY WITH STATE AND LOCAL SUBDIVISION ORDINANCES, AND NO LIABILITY IS ASSUMED FOR THE USE OF THE INFORMATION SHOWN HEREON.

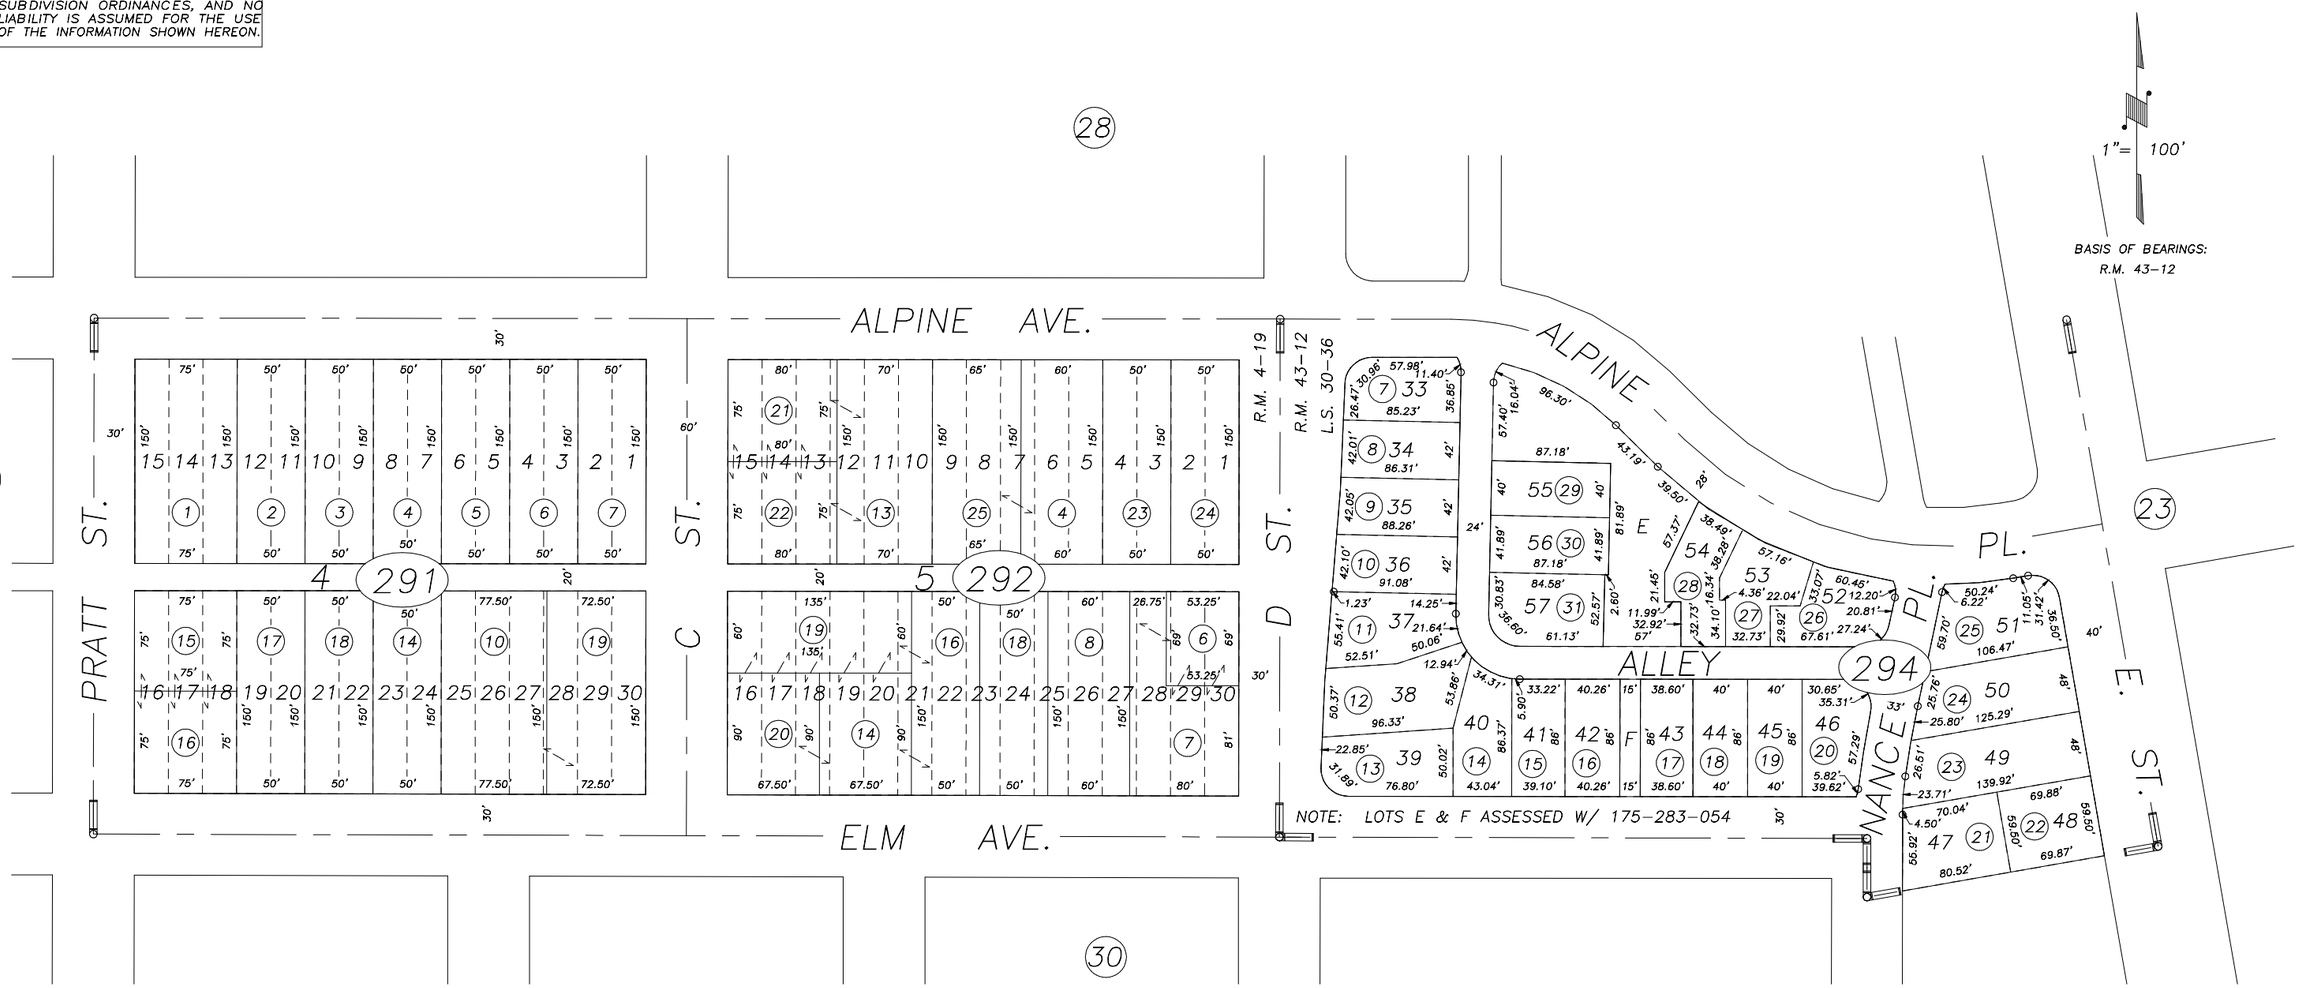

POR. SMITH'S ADDITION, R.M. 4–19
POR. TULE VISTA SUBDIVISION, R.M. 43–12
POR. RECORD OF SURVEY, L.S. 30–36

CITY OF TULARE
ASSESSOR'S MAPS BK.175 , PG.29
COUNTY OF TULARE, CALIFORNIA, U.S.A.

NOTE: Assessor's Parcel Numbers Shown in Circles (1)
Assessor's Block Numbers Shown in Elipses (123)

REVISION	DATE	TECH
2010–0058624	01/05/2011	CBT