69
71

POR. W1/2 OF SE1/4 SEC. 10, T. 20 S., R. 24 E., M. D. B. & M.

TAX CODE AREA 175-30

5-097

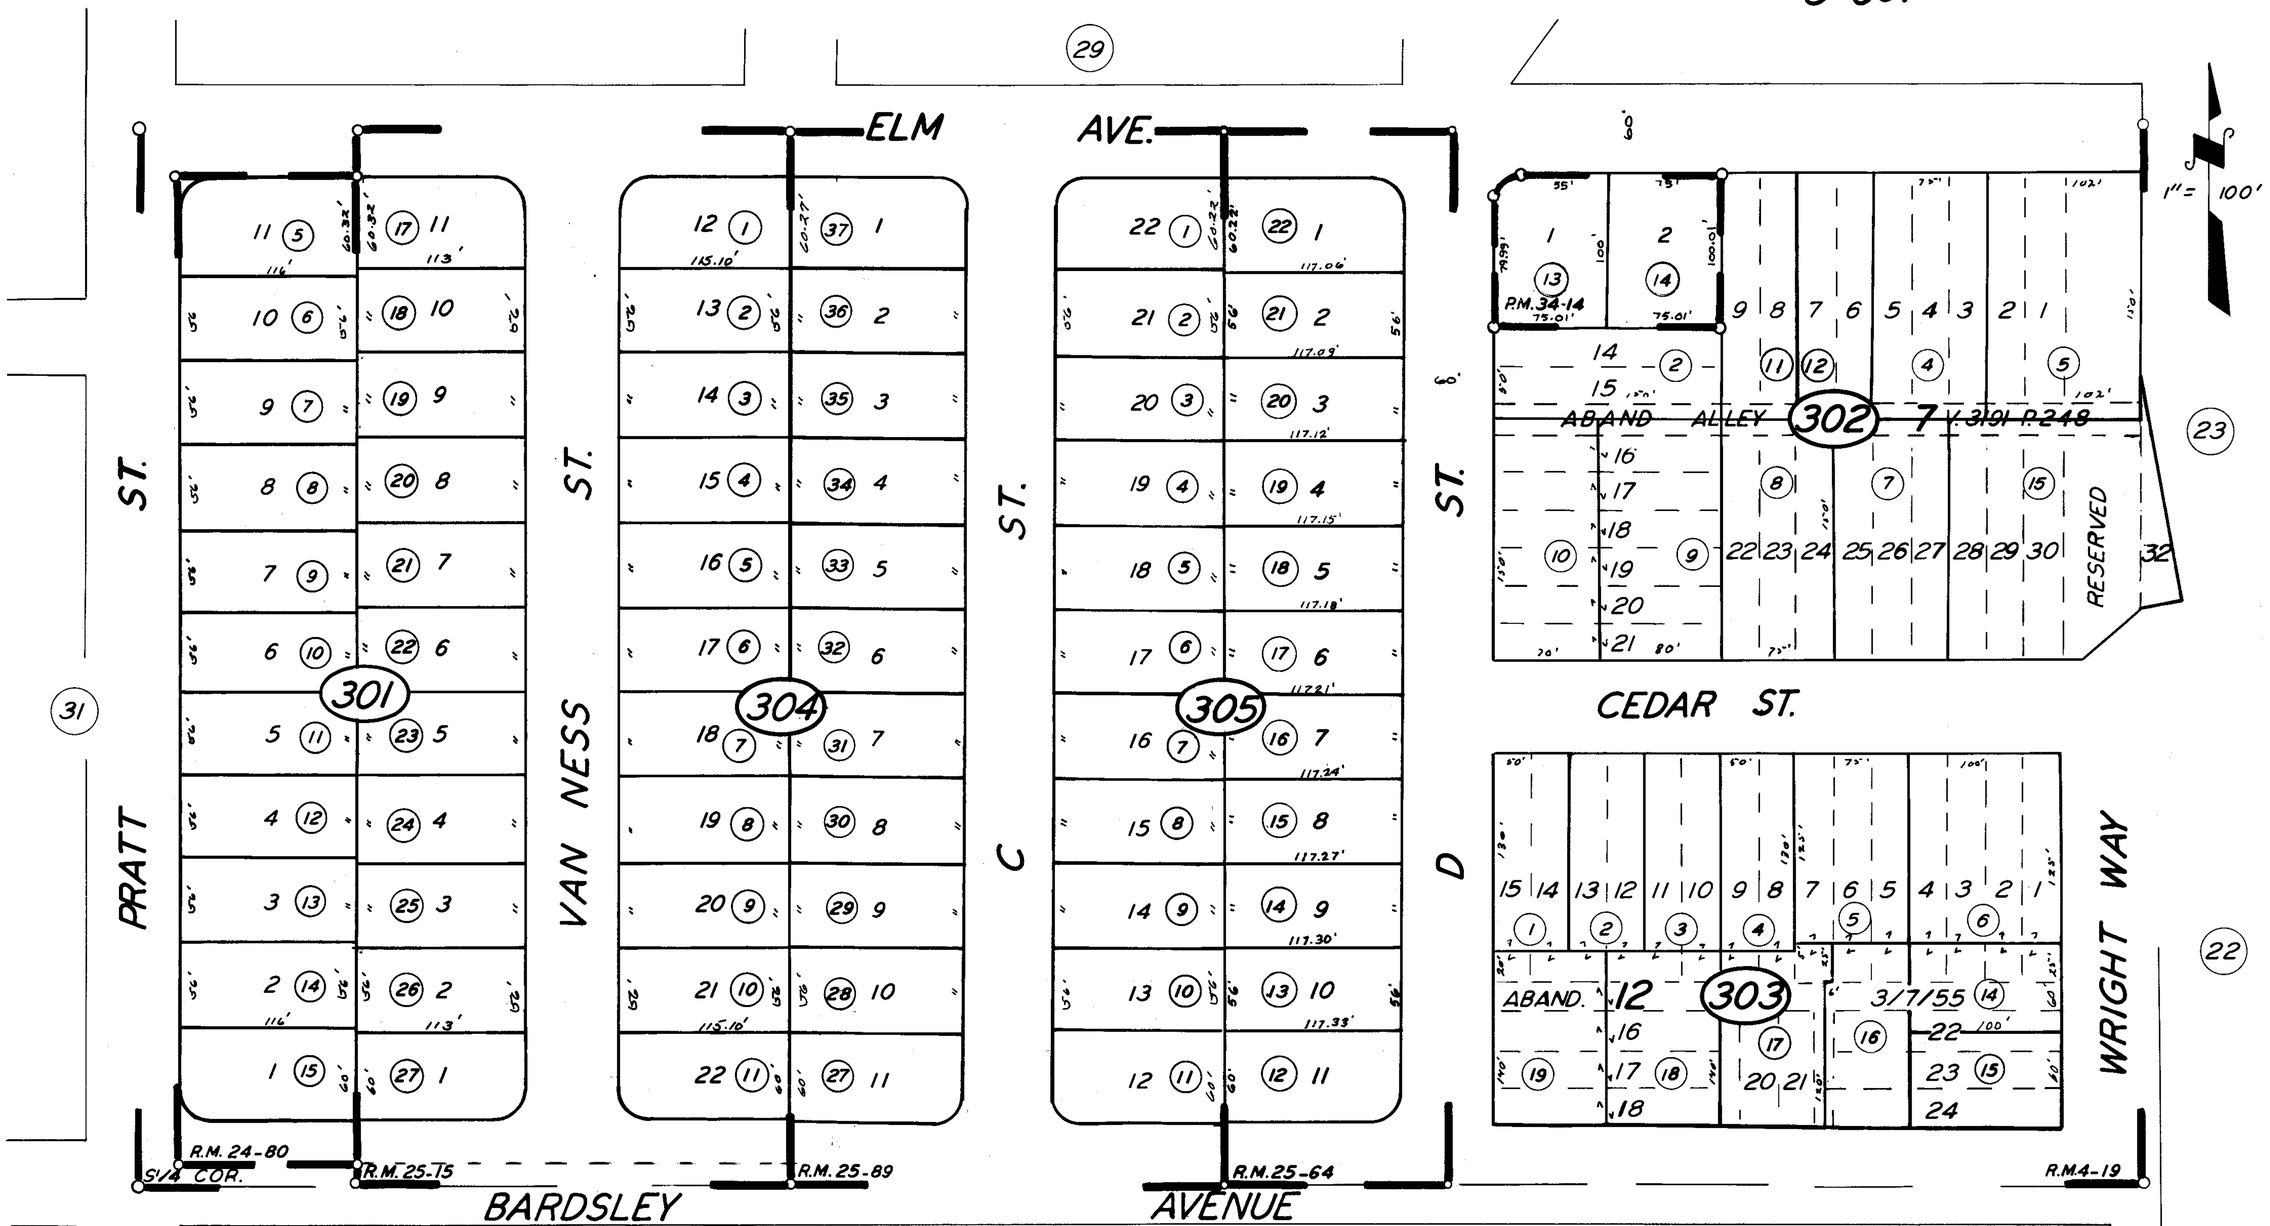

POR. SMITH ADD., R.M. 4-19
SOUTH PARK ESTATES NO. 1, R.M. 24-80
SOUTH PARK ESTATES NO. 2, R.M. 25-15
SOUTH PARK ESTATES NO. 3, R.M. 25-64
SOUTH PARK ESTATES NO. 4, R.M. 25-89
PARCEL MAP 3312, P.M. 34-14

BK. 174

CITY OF TULARE

ASSESSOR'S MAPS BK. 175, PG. 30

COUNTY OF TULARE, CALIF.

NOTE — ASSESSOR'S BLOCK NUMBERS SHOWN IN ELLIPSES
ASSESSOR'S PARCEL NUMBERS SHOWN IN CIRCLES