DISCLAIMER

THIS MAP WAS PREPARED FOR LOCAL PROPERTY ASSESSMENT PURPOSES ONLY. THE PARCELS SHOWN HEREON MAY NOT COMPLY WITH STATE AND LOCAL SUBDIVISION ORDINANCES. NO LIABILITY IS ASSUMED FOR THE USE OF THE INFORMATION HEREON.

REVISED: 10/19/2007
REASON: 2005-0119186
CAD TECH: MLC

POR. W1/2 OF SW1/4 SEC. 10, T.20S., R.24E. M.D.B. & M.

TAX CODE AREA 175-39
5-097

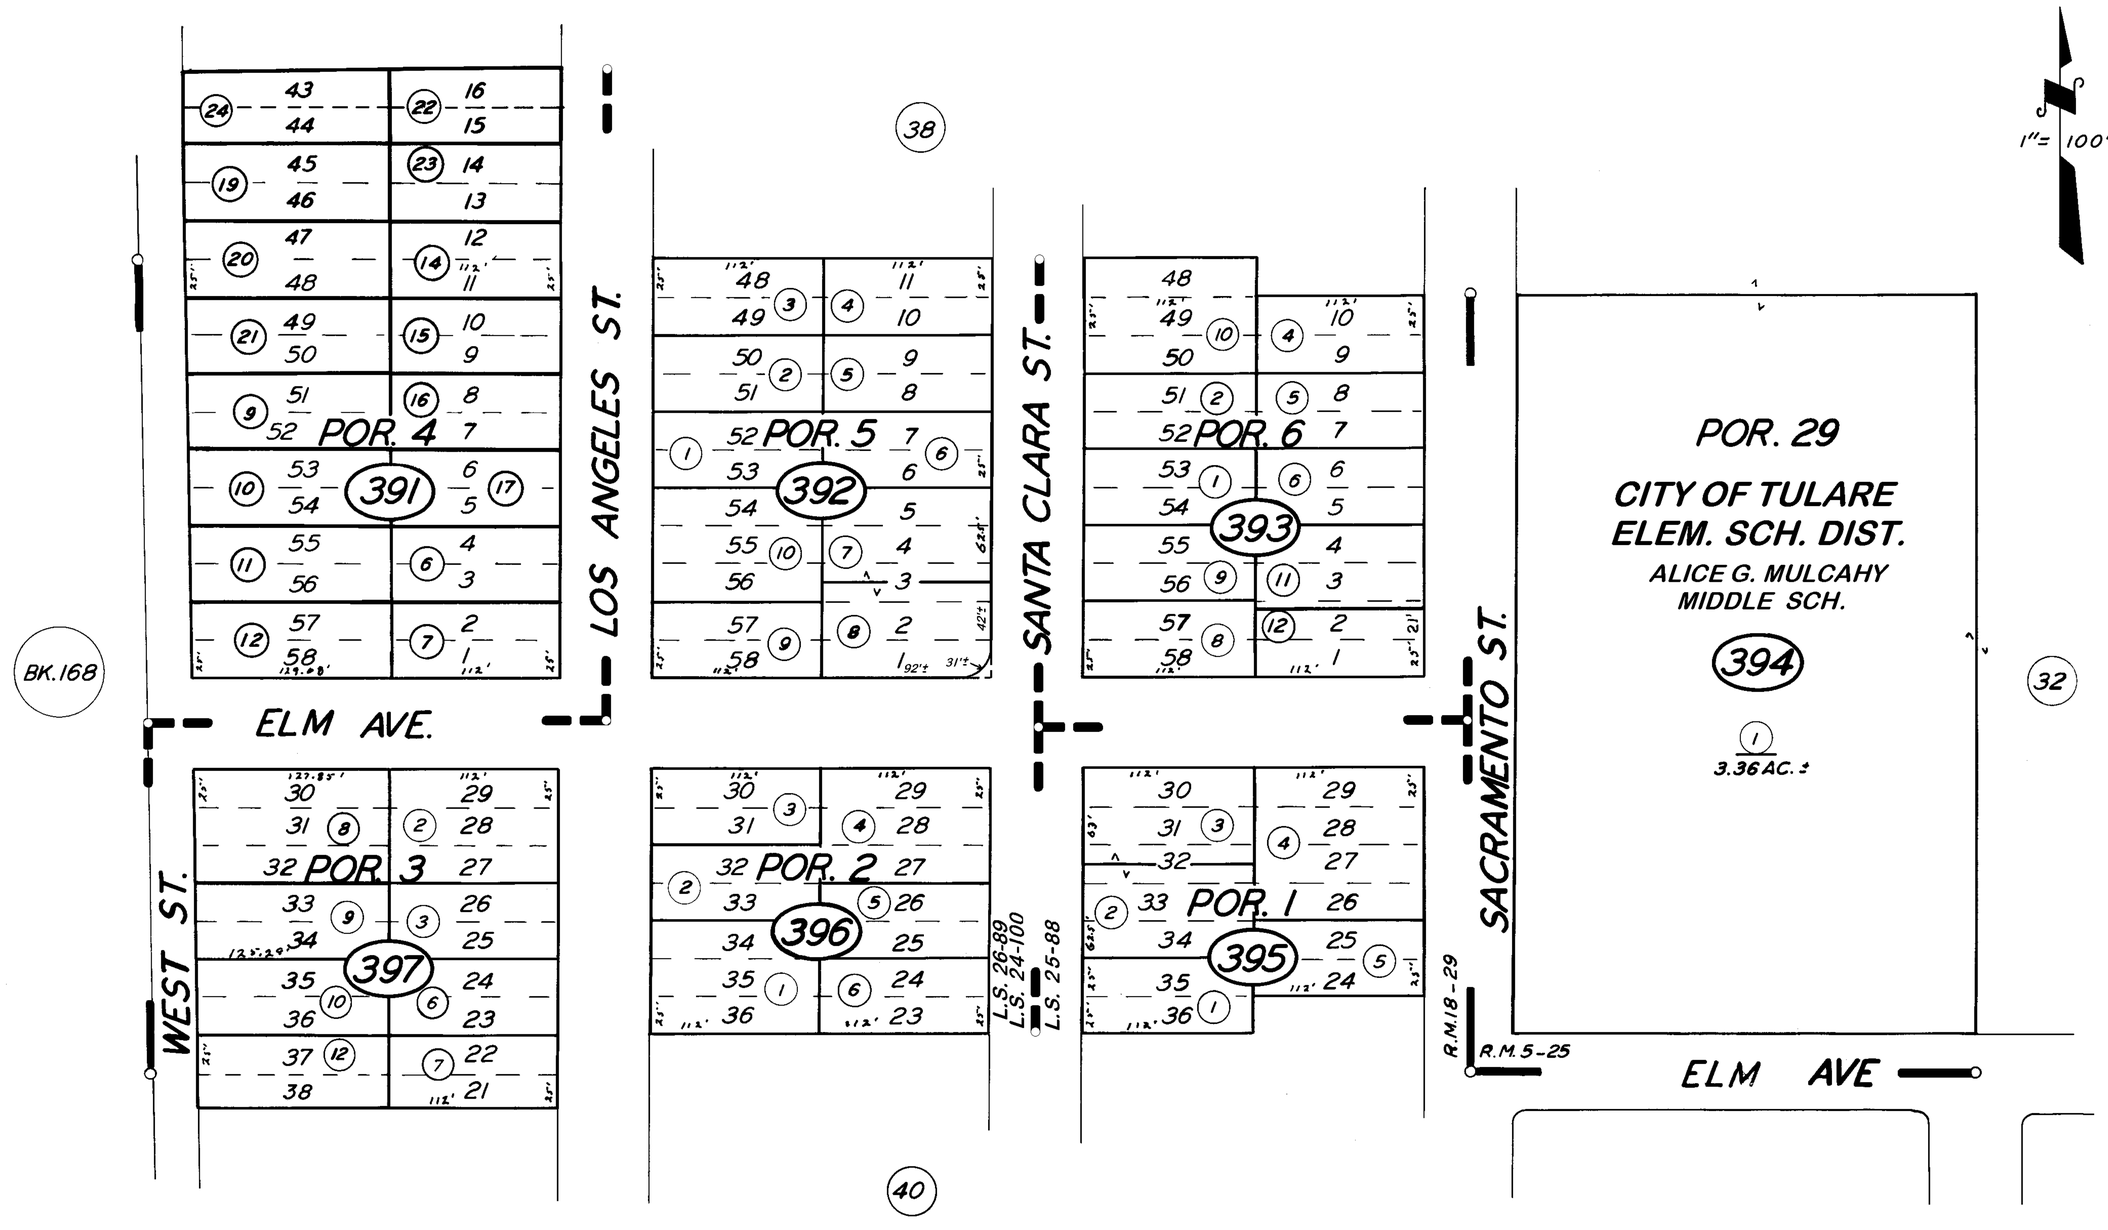

POR. ELLIOTT TR. R.M. 18-29
POR. CHOICE SUB. R.M. 5-25
POR. RECORD OF SURVEY L.S. 24-100
POR. RECORD OF SURVEY L.S. 25-88
POR. RECORD OF SURVEY L.S. 26-89

CITY OF TULARE
ASSESSOR'S MAPS BK. 175, PG. 39
COUNTY OF TULARE, CALIF.

NOTE — ASSESSOR'S BLOCK NUMBERS SHOWN IN ELLIPSES
ASSESSOR'S PARCEL NUMBERS SHOWN IN CIRCLES