DISCLAIMER

THIS MAP WAS PREPARED FOR LOCAL PROPERTY ASSESSMENT PURPOSES ONLY AND THE PARCELS SHOWN HEREON MAY NOT COMPLY WITH STATE AND LOCAL SUBDIVISION ORDINANCES, AND NO LIABILITY IS ASSUMED FOR THE USE OF THE INFORMATION SHOWN HEREON.

S1/2 OF SW1/4 OF NW1/4 SEC.11, T.20S., R.24E., M.D.B.&M.

Tax Area Code 176-03
005-035
005-060

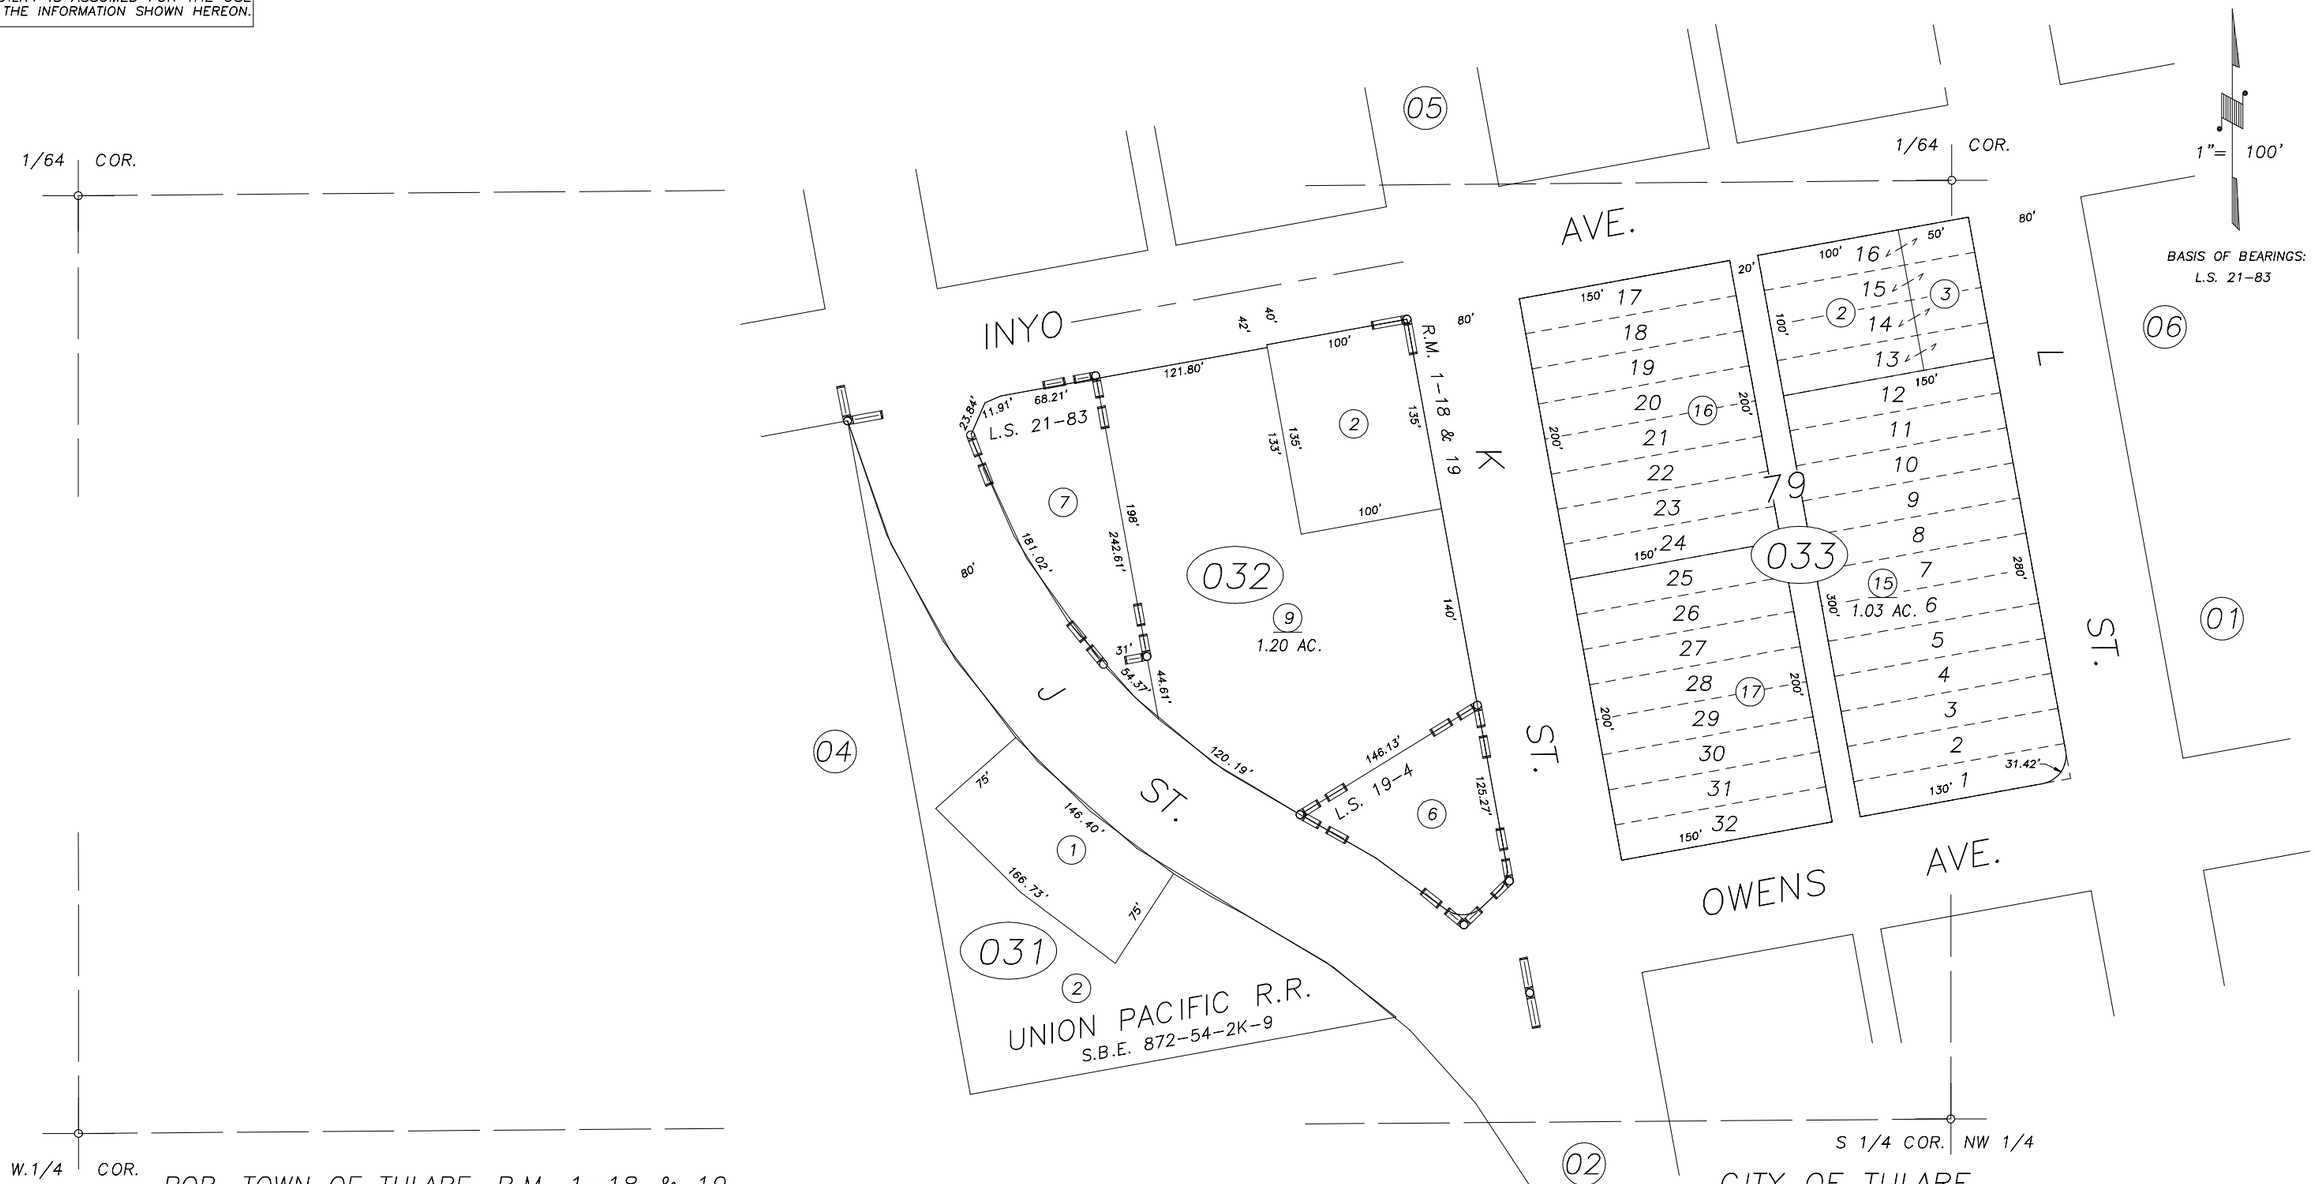

POR. TOWN OF TULARE, R.M. 1-18 & 19
RECORD OF SURVEY, L.S. 19-4
RECORD OF SURVEY, L.S. 21-83

CITY OF TULARE
ASSESSOR'S MAPS BK.176 , PG.03
COUNTY OF TULARE, CALIFORNIA, U.S.A.

NOTE: Assessor's Parcel Numbers Shown in Circles (1)
Assessor's Block Numbers Shown in Elipses (123)

REVISION	DATE	TECH
2004-0008952	01/23/2006	KMS