DISCLAIMER

THIS MAP WAS PREPARED FOR LOCAL PROPERTY ASSESSMENT PURPOSES ONLY AND THE PARCELS SHOWN HEREON MAY NOT COMPLY WITH STATE AND LOCAL SUBDIVISION ORDINANCES, AND NO LIABILITY IS ASSUMED FOR THE USE OF THE INFORMATION SHOWN HEREON.

N1/2 OF SE1/4 OF NW1/4 SEC.11, T.20S., R.24E., M.D.B.&M.

Tax Area Code 176-06

005-035
005-060

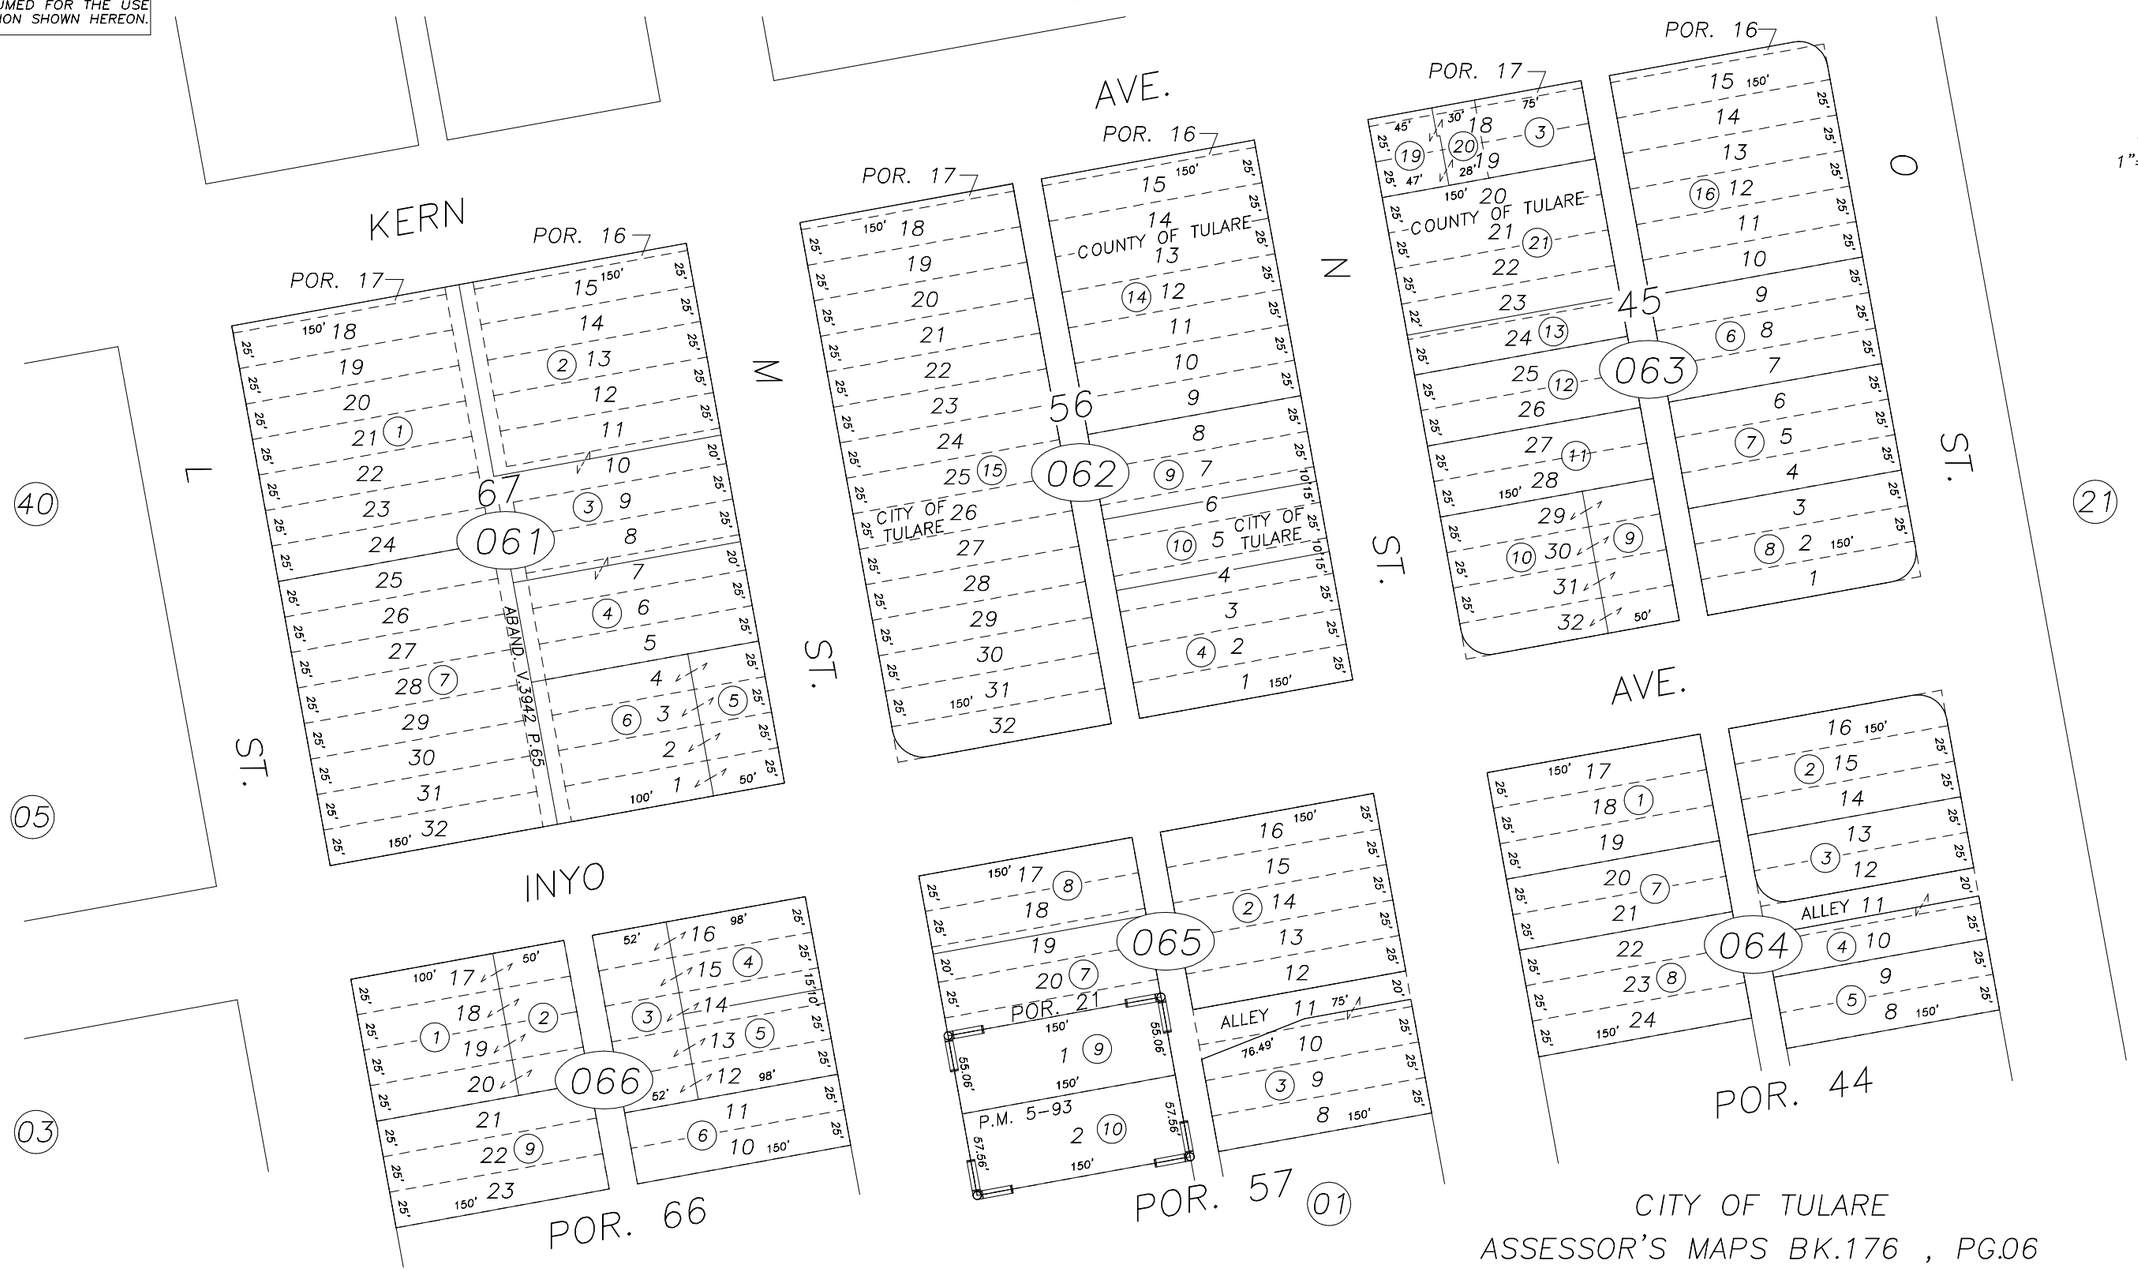

POR. ORIGINAL TOWNSITE, R.M. 1-18 & 19
PARCEL MAP 493, P.M. 5-93

CITY OF TULARE
ASSESSOR'S MAPS BK.176 , PG.06
COUNTY OF TULARE, CALIFORNIA, U.S.A.

NOTE: Assessor's Parcel Numbers Shown in Circles (1)
Assessor's Block Numbers Shown in Elipses (123)

REVISION	DATE	TECH
ADJ. PG. UPDATE	10/12/2010	ASG