POR. NW ¼ SEC. 11, T.20S., R.24E., M.D.B.&M.

TAX CODE AREA 176-08

005-060
005-004

DISCLAIMER

THIS MAP WAS PREPARED FOR LOCAL PROPERTY ASSESSMENT PURPOSES ONLY. THE PARCELS SHOWN HEREON MAY NOT COMPLY WITH STATE AND LOCAL SUBDIVISION ORDINANCES. NO LIABILITY IS ASSUMED FOR THE USE OF THE INFORMATION HEREON.

REVISED: 10/12/2010
REASON: ADJ. PG. UPDATE
TECHNICIAN: ASG

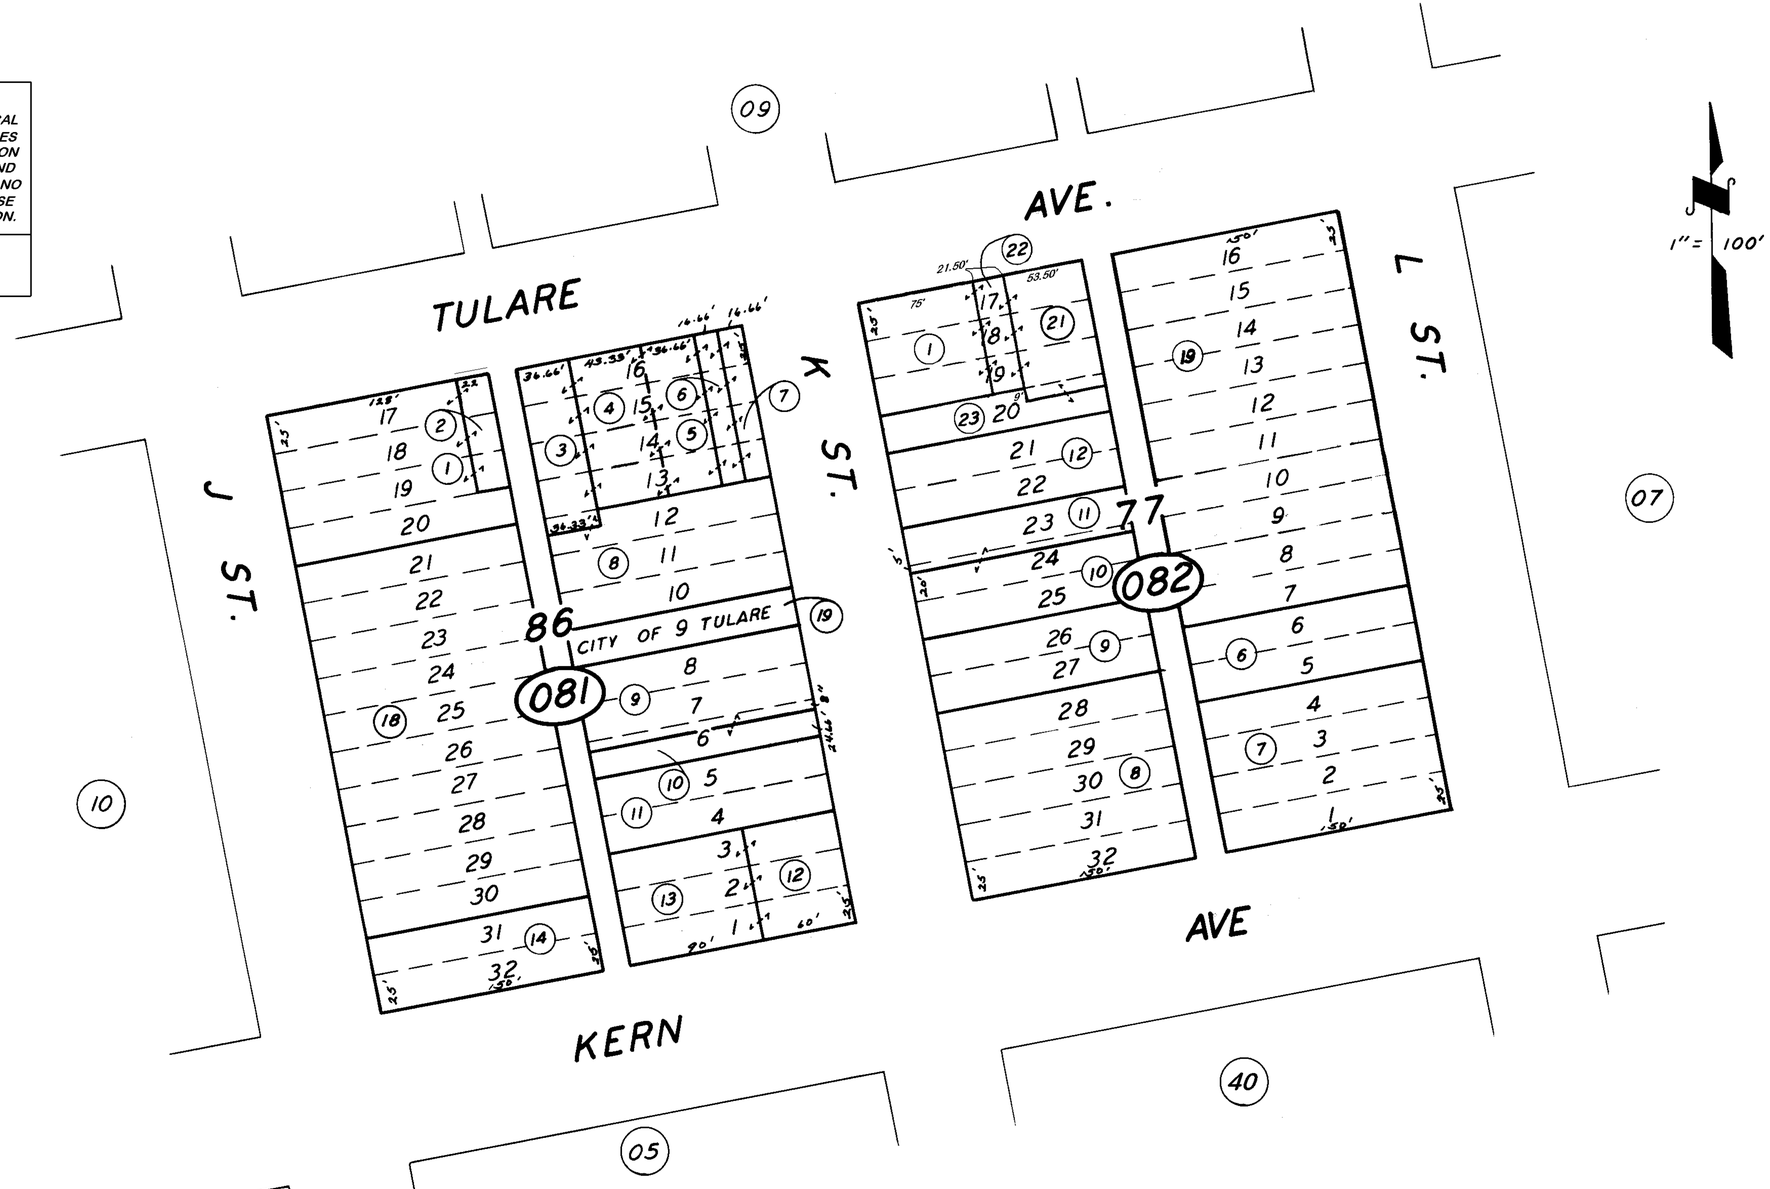

POR. ORIGINAL TOWNSITE, BLKS. 77 & 86. R.M. 1-18 & 19.

CITY OF TULARE

ASSESSOR'S MAPS BK. 176, PG. 08.

COUNTY OF TULARE, CALIF.

NOTE — ASSESSOR'S BLOCK NUMBERS SHOWN IN ELLIPSES
ASSESSOR'S PARCEL NUMBERS SHOWN IN CIRCLES