DISCLAIMER

THIS MAP WAS PREPARED FOR LOCAL PROPERTY ASSESSMENT PURPOSES ONLY AND THE PARCELS SHOWN HEREON MAY NOT COMPLY WITH STATE AND LOCAL SUBDIVISION ORDINANCES, AND NO LIABILITY IS ASSUMED FOR THE USE OF THE INFORMATION SHOWN HEREON.

POR. NE1/4 SEC.11, T.20S., R.24E., M.D.B.&M.

Tax Area Code 176–20
005–007

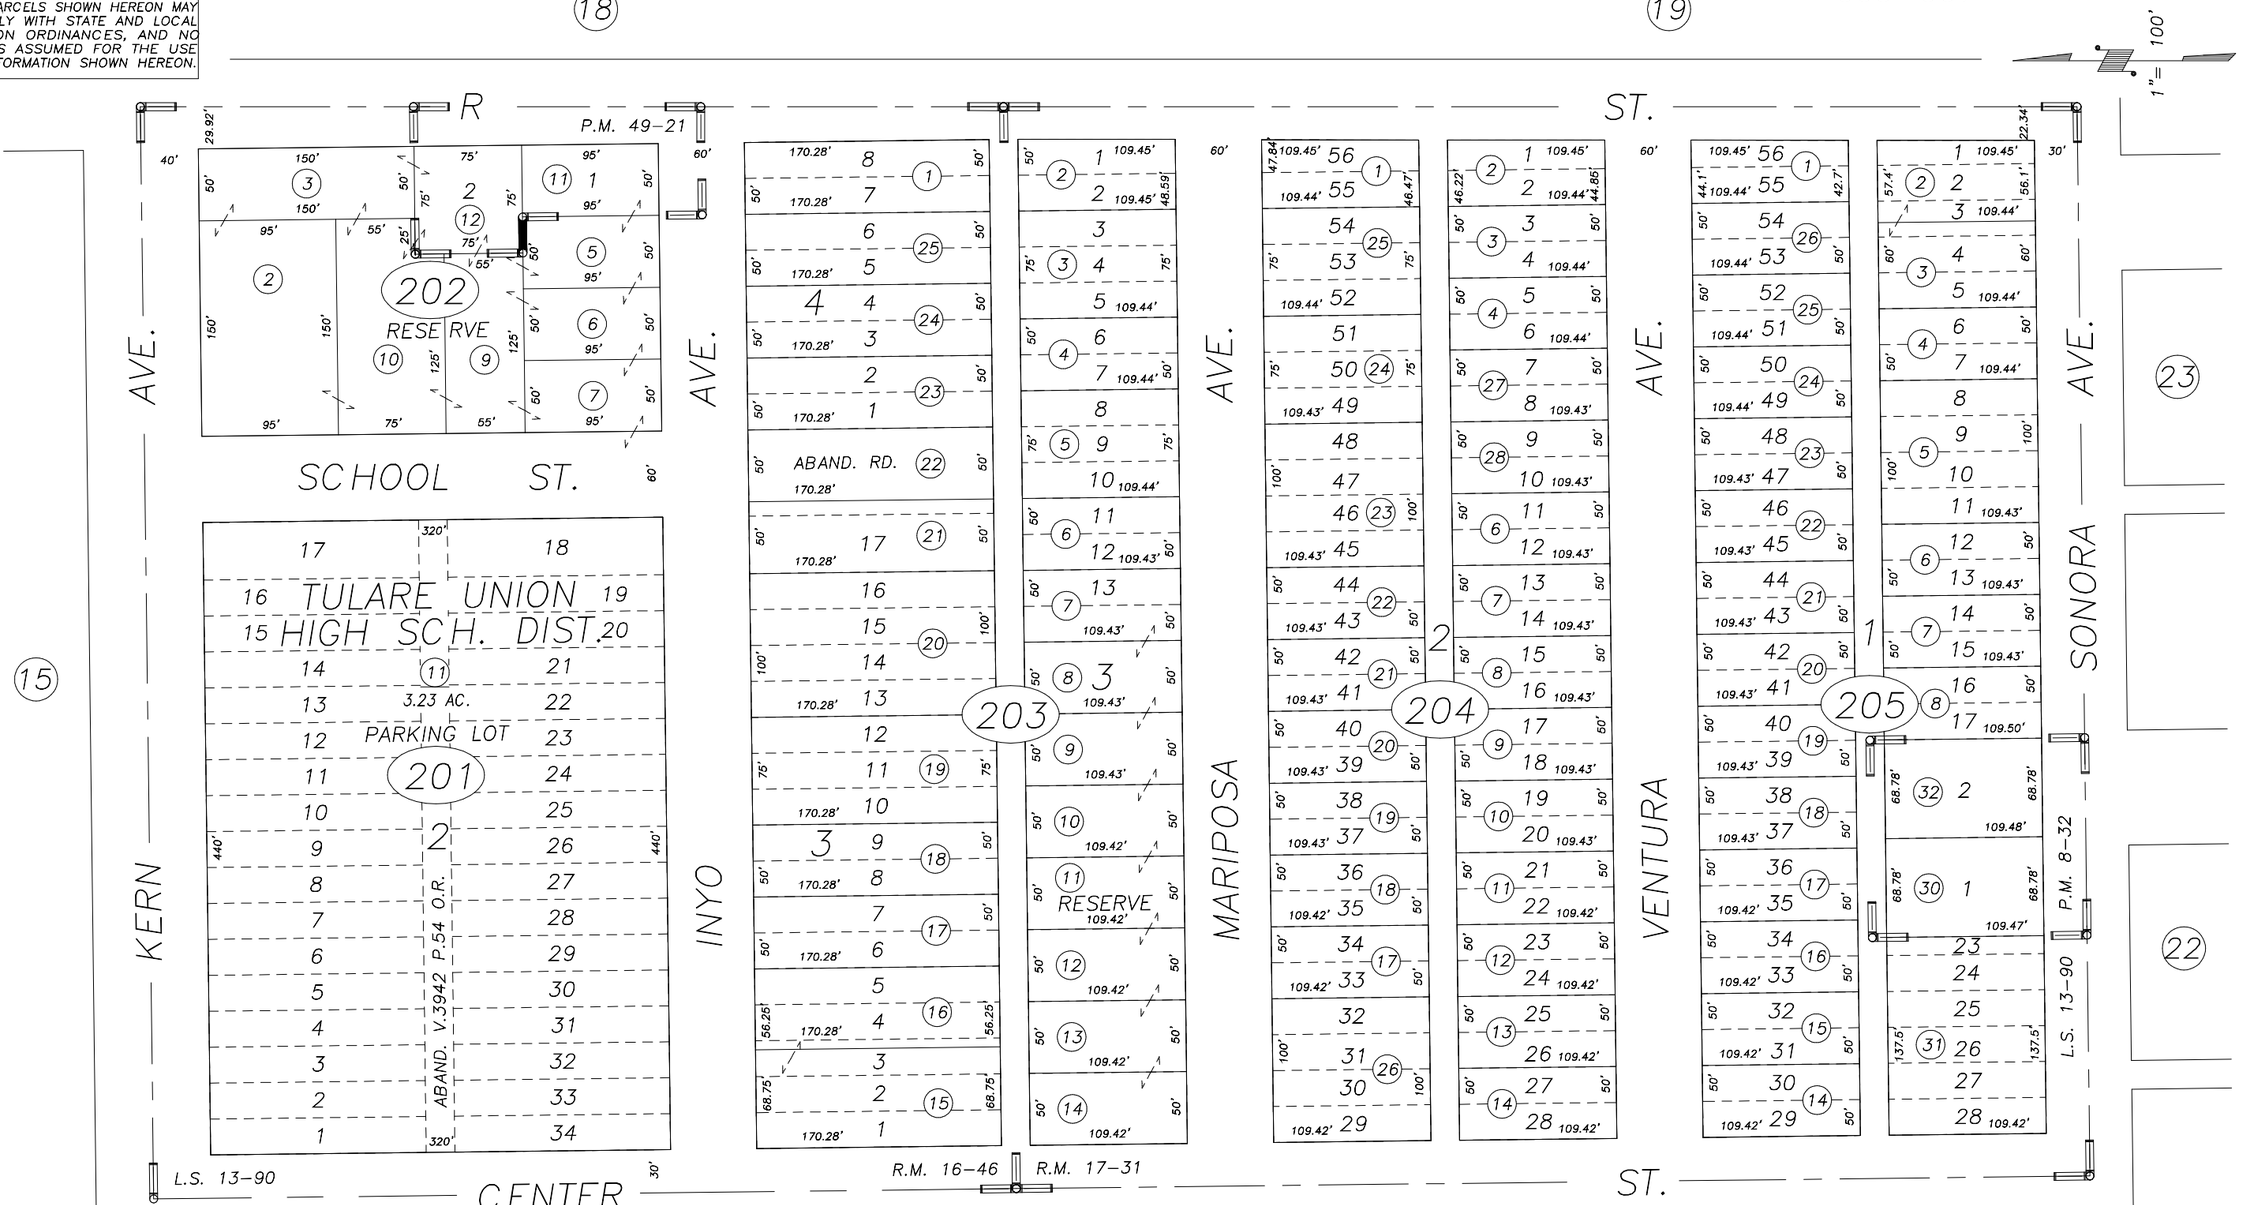

POR. EUREKA TRACT, R.M. 16–46
POR. RECORD OF SURVEY, L.S. 13–90
LA SONORA, R.M. 17–31
PARCEL MAP 732, P.M. 8–32
PARCEL MAP 4816, P.M. 49–21

CITY OF TULARE
ASSESSOR'S MAPS BK.176 , PG.20
COUNTY OF TULARE, CALIFORNIA, U.S.A.

NOTE: Assessor's Parcel Numbers Shown in Circles (1)
Assessor's Block Numbers Shown in Elipses (123)

REVISION	DATE	TECH
2007–0013667	02/23/2009	MLC