POR. SE 1/4 SEC. 11, T.20S., R.24E., M.D.B.&M

TAX CODE AREA 176-22

5-007

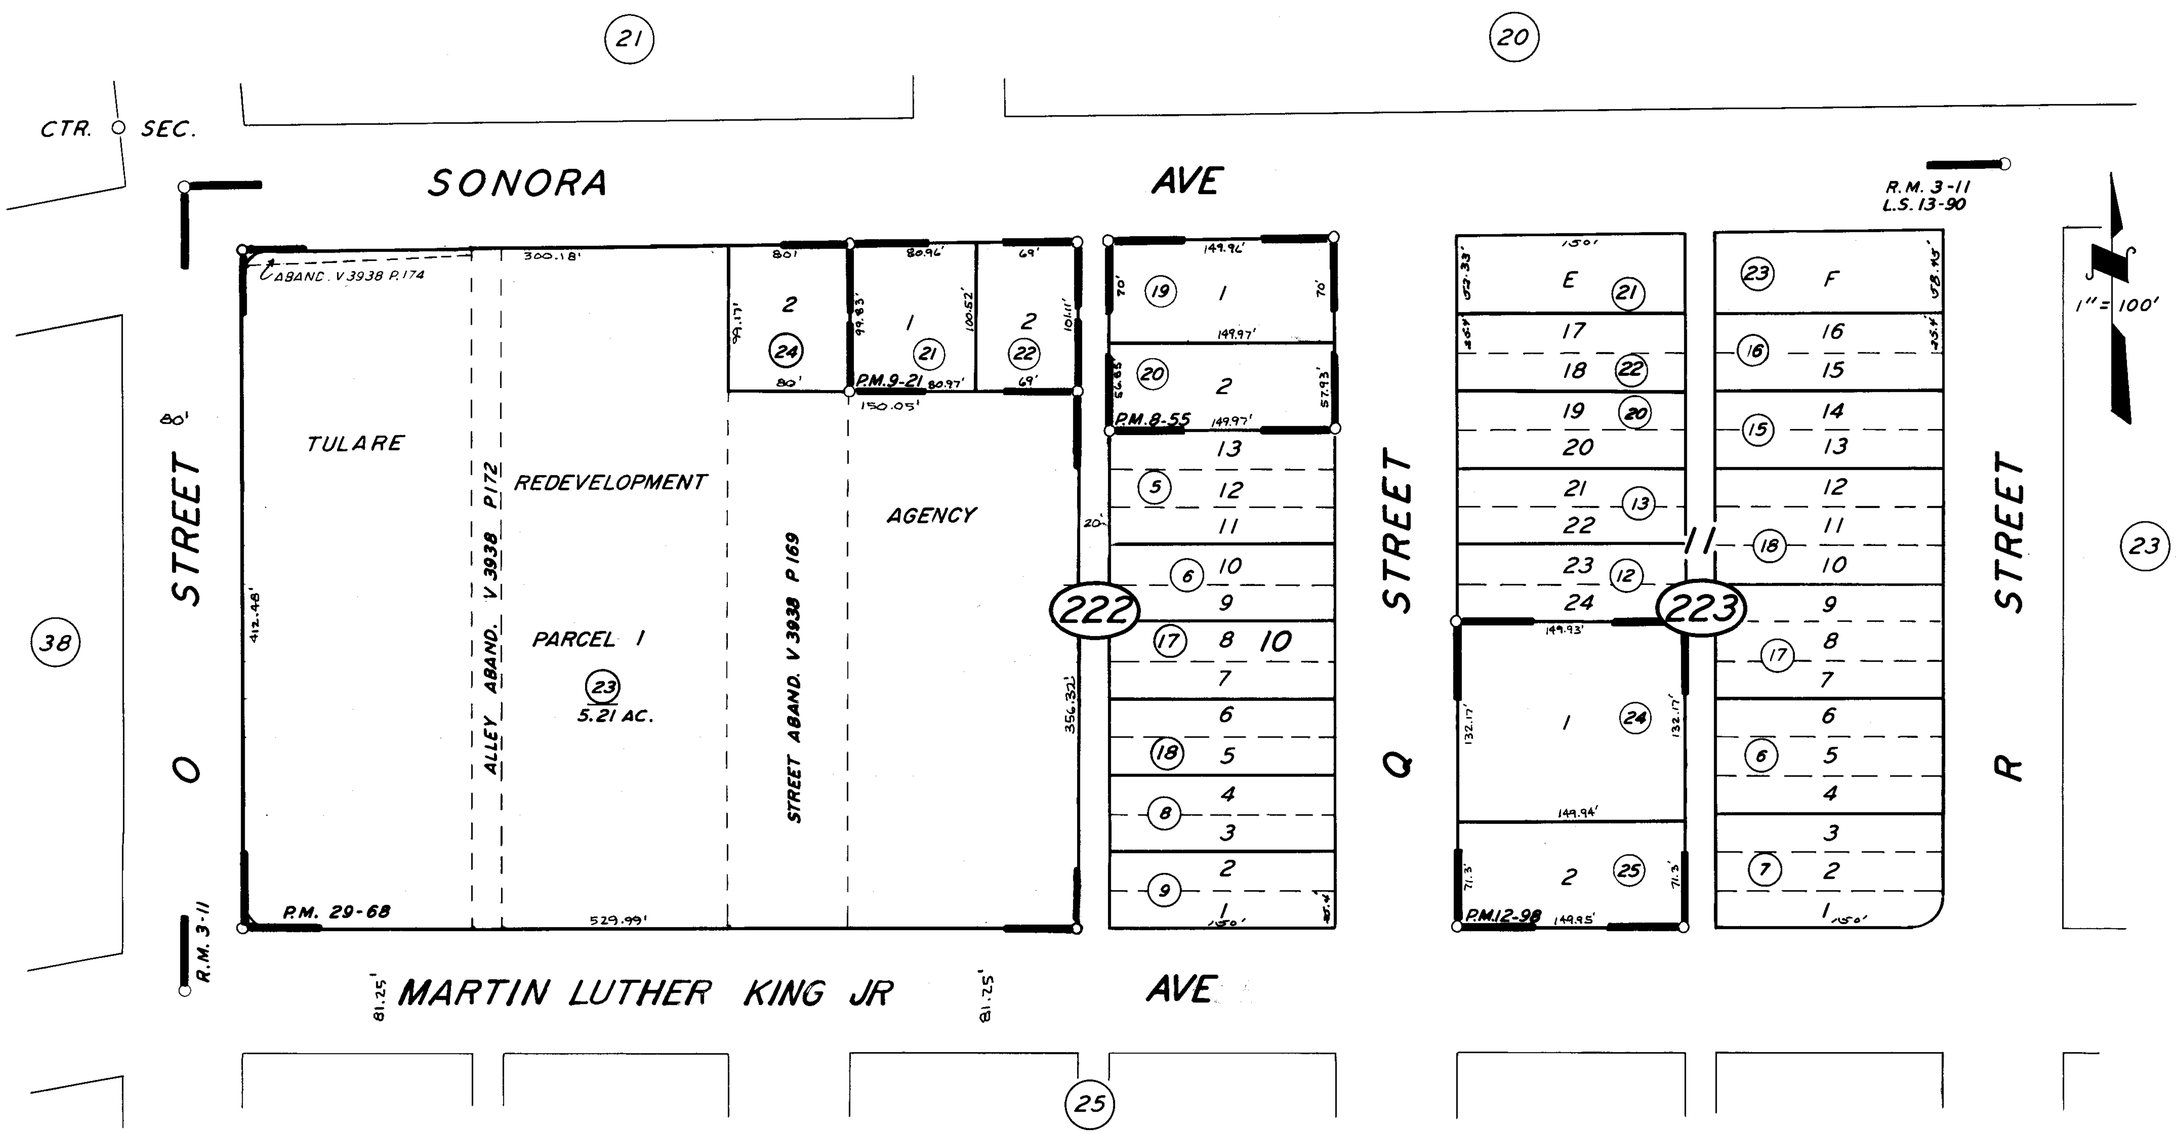

POR. RECORD OF SURVEY, L.S. 13-90
POR. T. PAIGE ADDN., R.M. 3-11
PARCEL MAP 755, P.M. 8-55
PARCEL MAP 821, P.M. 9-21
PARCEL MAP 1197, P.M. 12-98
PARCEL MAP 2867, P.M. 29-68

CITY OF TULARE

ASSESSOR'S MAPS BK. 176, PG. 22.

COUNTY OF TULARE, CALIF.

NOTE — ASSESSOR'S BLOCK NUMBERS SHOWN IN ELLIPSES
ASSESSOR'S PARCEL NUMBERS SHOWN IN CIRCLES