DISCLAIMER

THIS MAP WAS PREPARED FOR LOCAL PROPERTY ASSESSMENT PURPOSES ONLY. THE PARCELS SHOWN HEREON MAY NOT COMPLY WITH STATE AND LOCAL SUBDIVISION ORDINANCES. NO LIABILITY IS ASSUMED FOR THE USE OF THE INFORMATION HEREON.

REVISED: 12/26/2012
REASON: 2011-0015122
CAD TECH: NFL

S½ OF NE¼ OF SW¼ SEC. 12, T.20S., R.24E., M.D.B. & M.

TAX CODE AREA 177-02

005-000
005-017
005-016

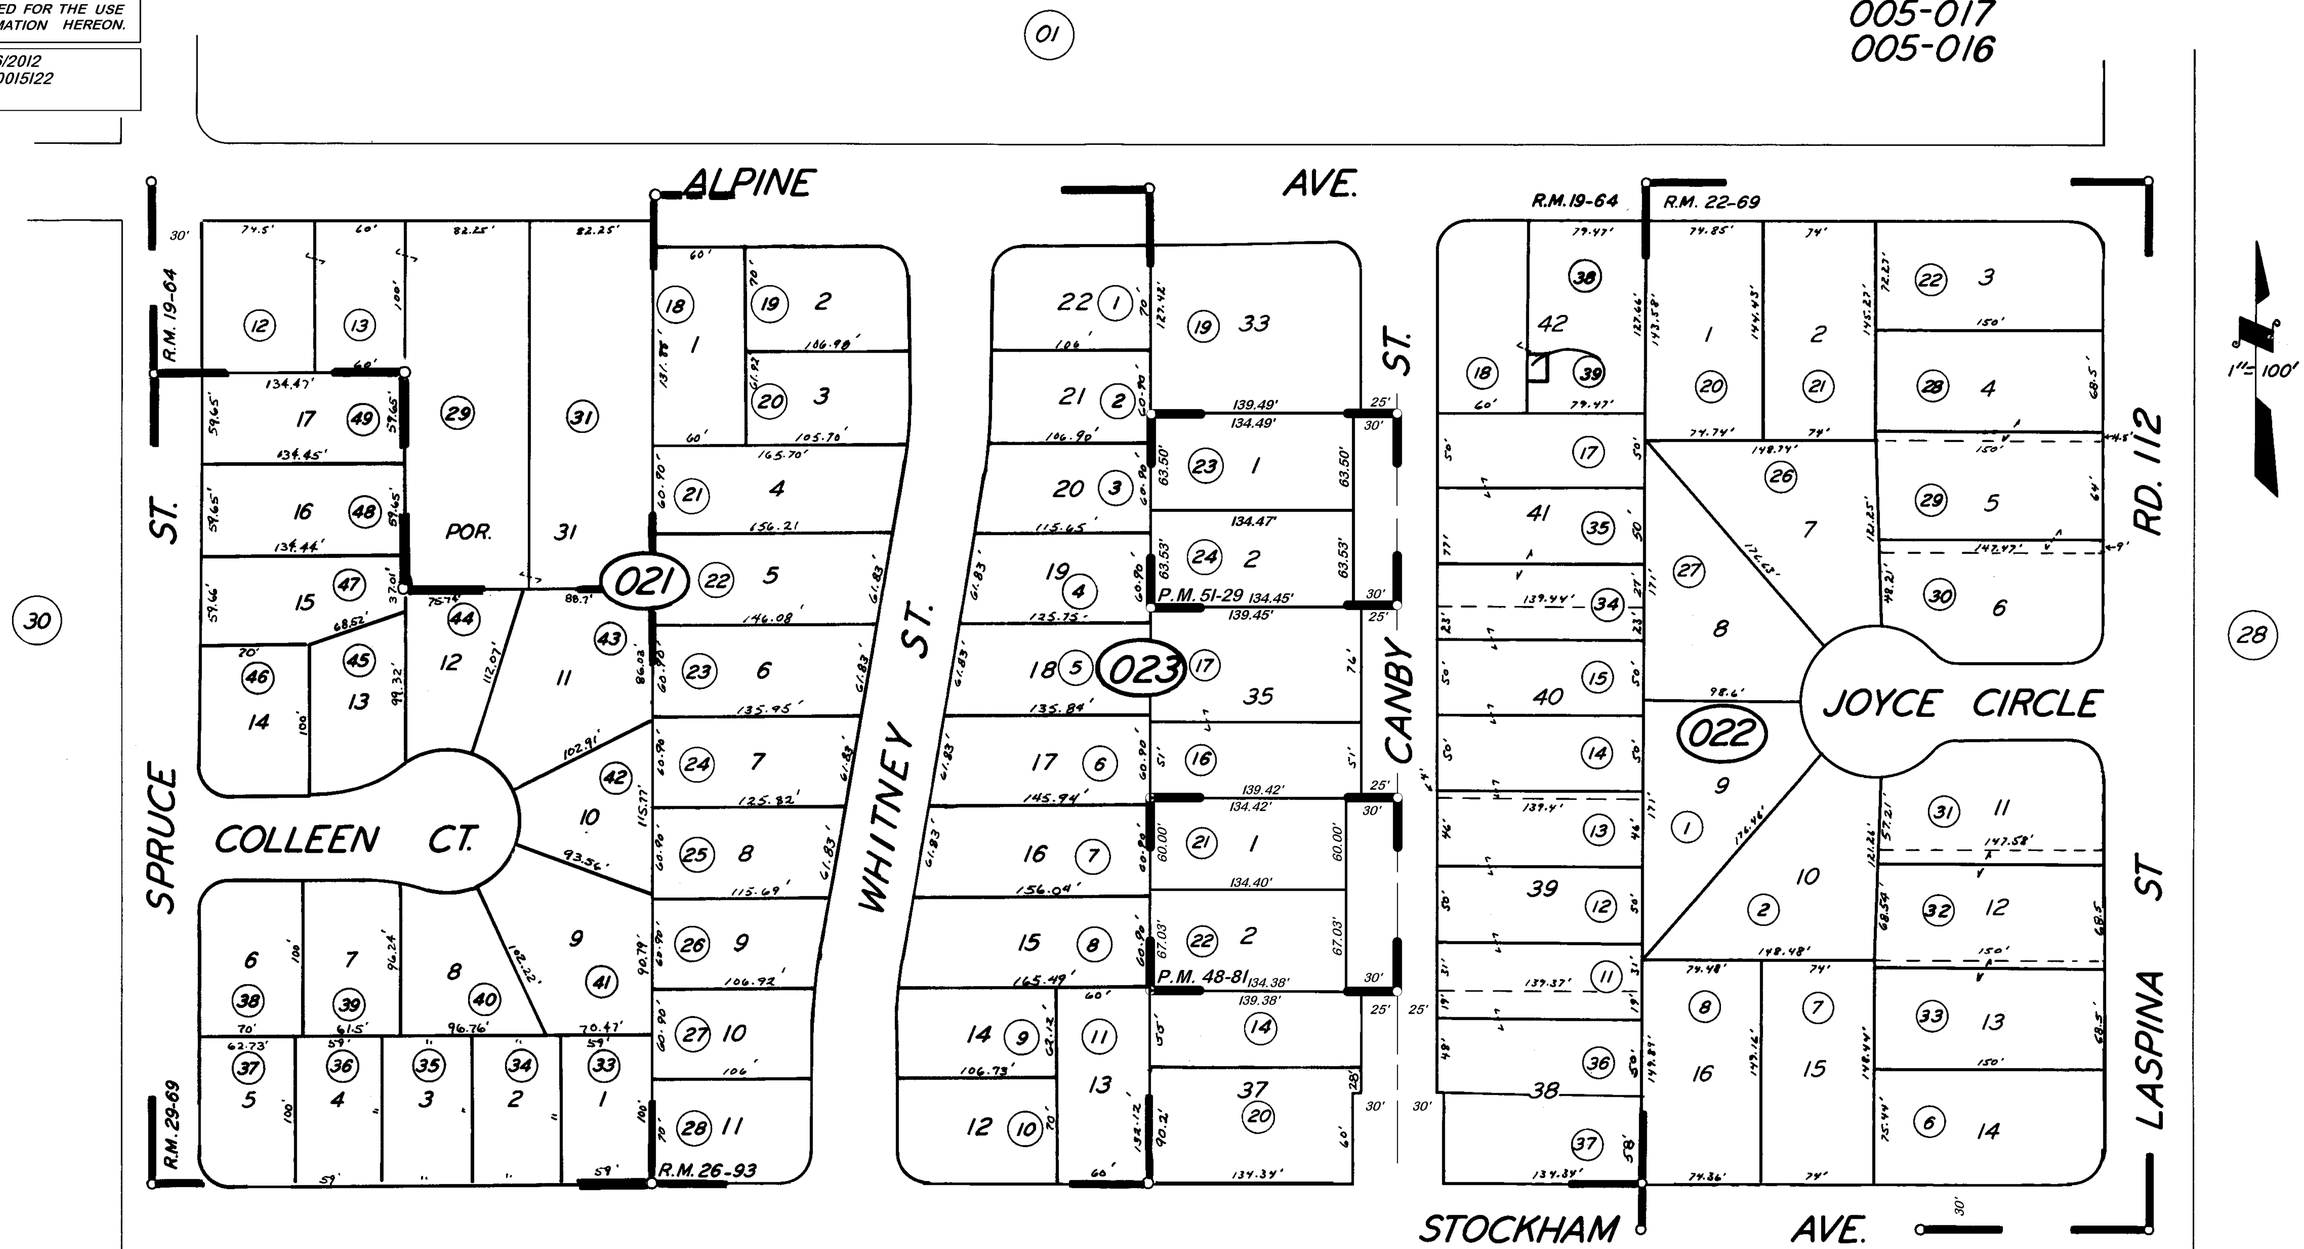

ALPINE MANOR, R.M. 26-93
POR. TRACT NO. 33, R.M. 19-64
POR. TRACT NO. 309, R.M. 22-69
GREGORY SUBDIVISION, R.M. 26-6
PARCEL MAP NO. 4776, P.M. 48-81
PARCEL MAP NO. 5023, P.M. 51-29

CITY OF TULARE
ASSESSOR'S MAPS BK. 177, PG. 02
COUNTY OF TULARE, CALIF.

NOTE — ASSESSOR'S BLOCK NUMBERS SHOWN IN ELLIPSES
ASSESSOR'S PARCEL NUMBERS SHOWN IN CIRCLES