POR. W½ OF SW¼ SEC. 12, T.20S., R.24E., M.D.B.&M.

TAX CODE AREA 177-07

005-000
005-017

DISCLAIMER

THIS MAP WAS PREPARED FOR LOCAL PROPERTY ASSESSMENT PURPOSES ONLY. THE PARCELS SHOWN HEREON MAY NOT COMPLY WITH STATE AND LOCAL SUBDIVISION ORDINANCES. NO LIABILITY IS ASSUMED FOR THE USE OF THE INFORMATION HEREON.

REVISED: 10/12/2011
REASON: 2009-0045663
CAD TECH: KMS

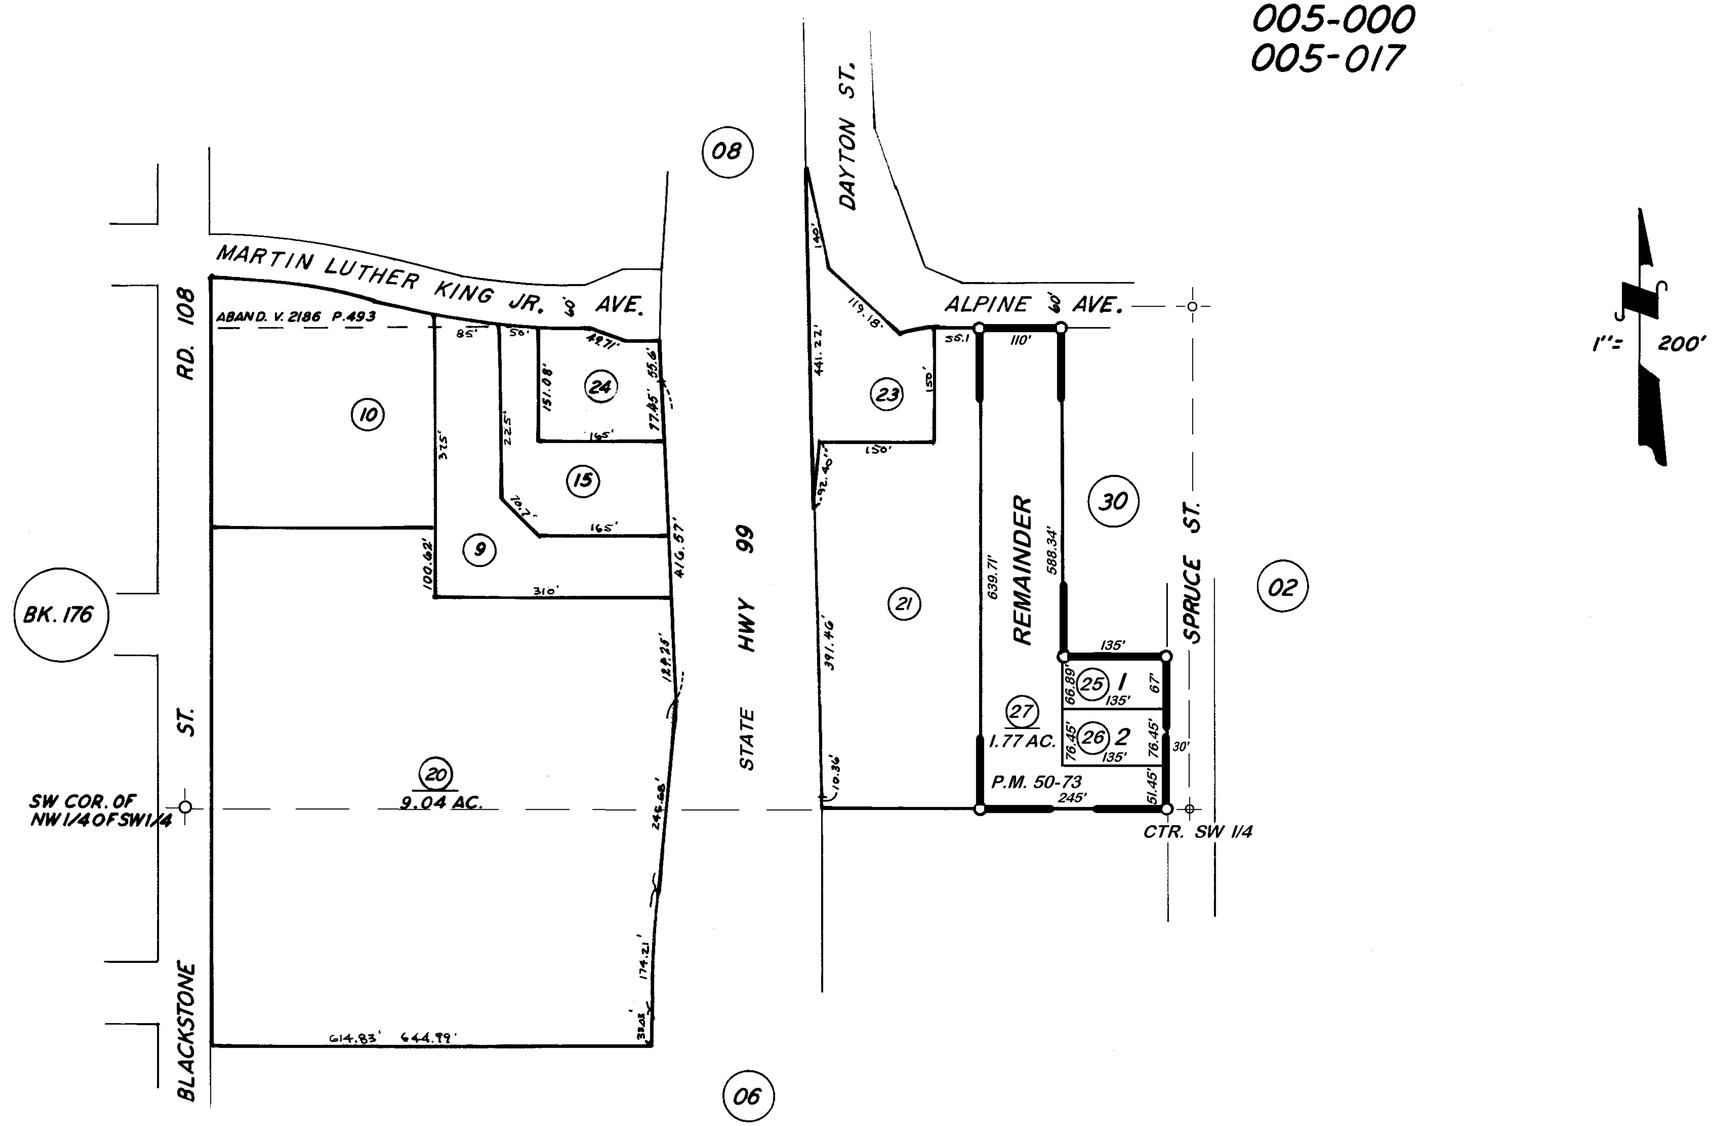

PARCEL MAP NO. 4968, P.M. 50-73

CITY OF TULARE
ASSESSOR'S MAPS BK. 93, PG. 31
COUNTY OF TULARE, CALIF.

NOTE — ASSESSOR'S BLOCK NUMBERS SHOWN IN ELLIPSES
ASSESSOR'S PARCEL NUMBERS SHOWN IN CIRCLES