POR. N 1/2 OF SW 1/4 OF NE 1/4 SEC. 12, T.20S., R.24E., M.D.B.&M.

TAX CODE AREA 177-18

5-047
5-017

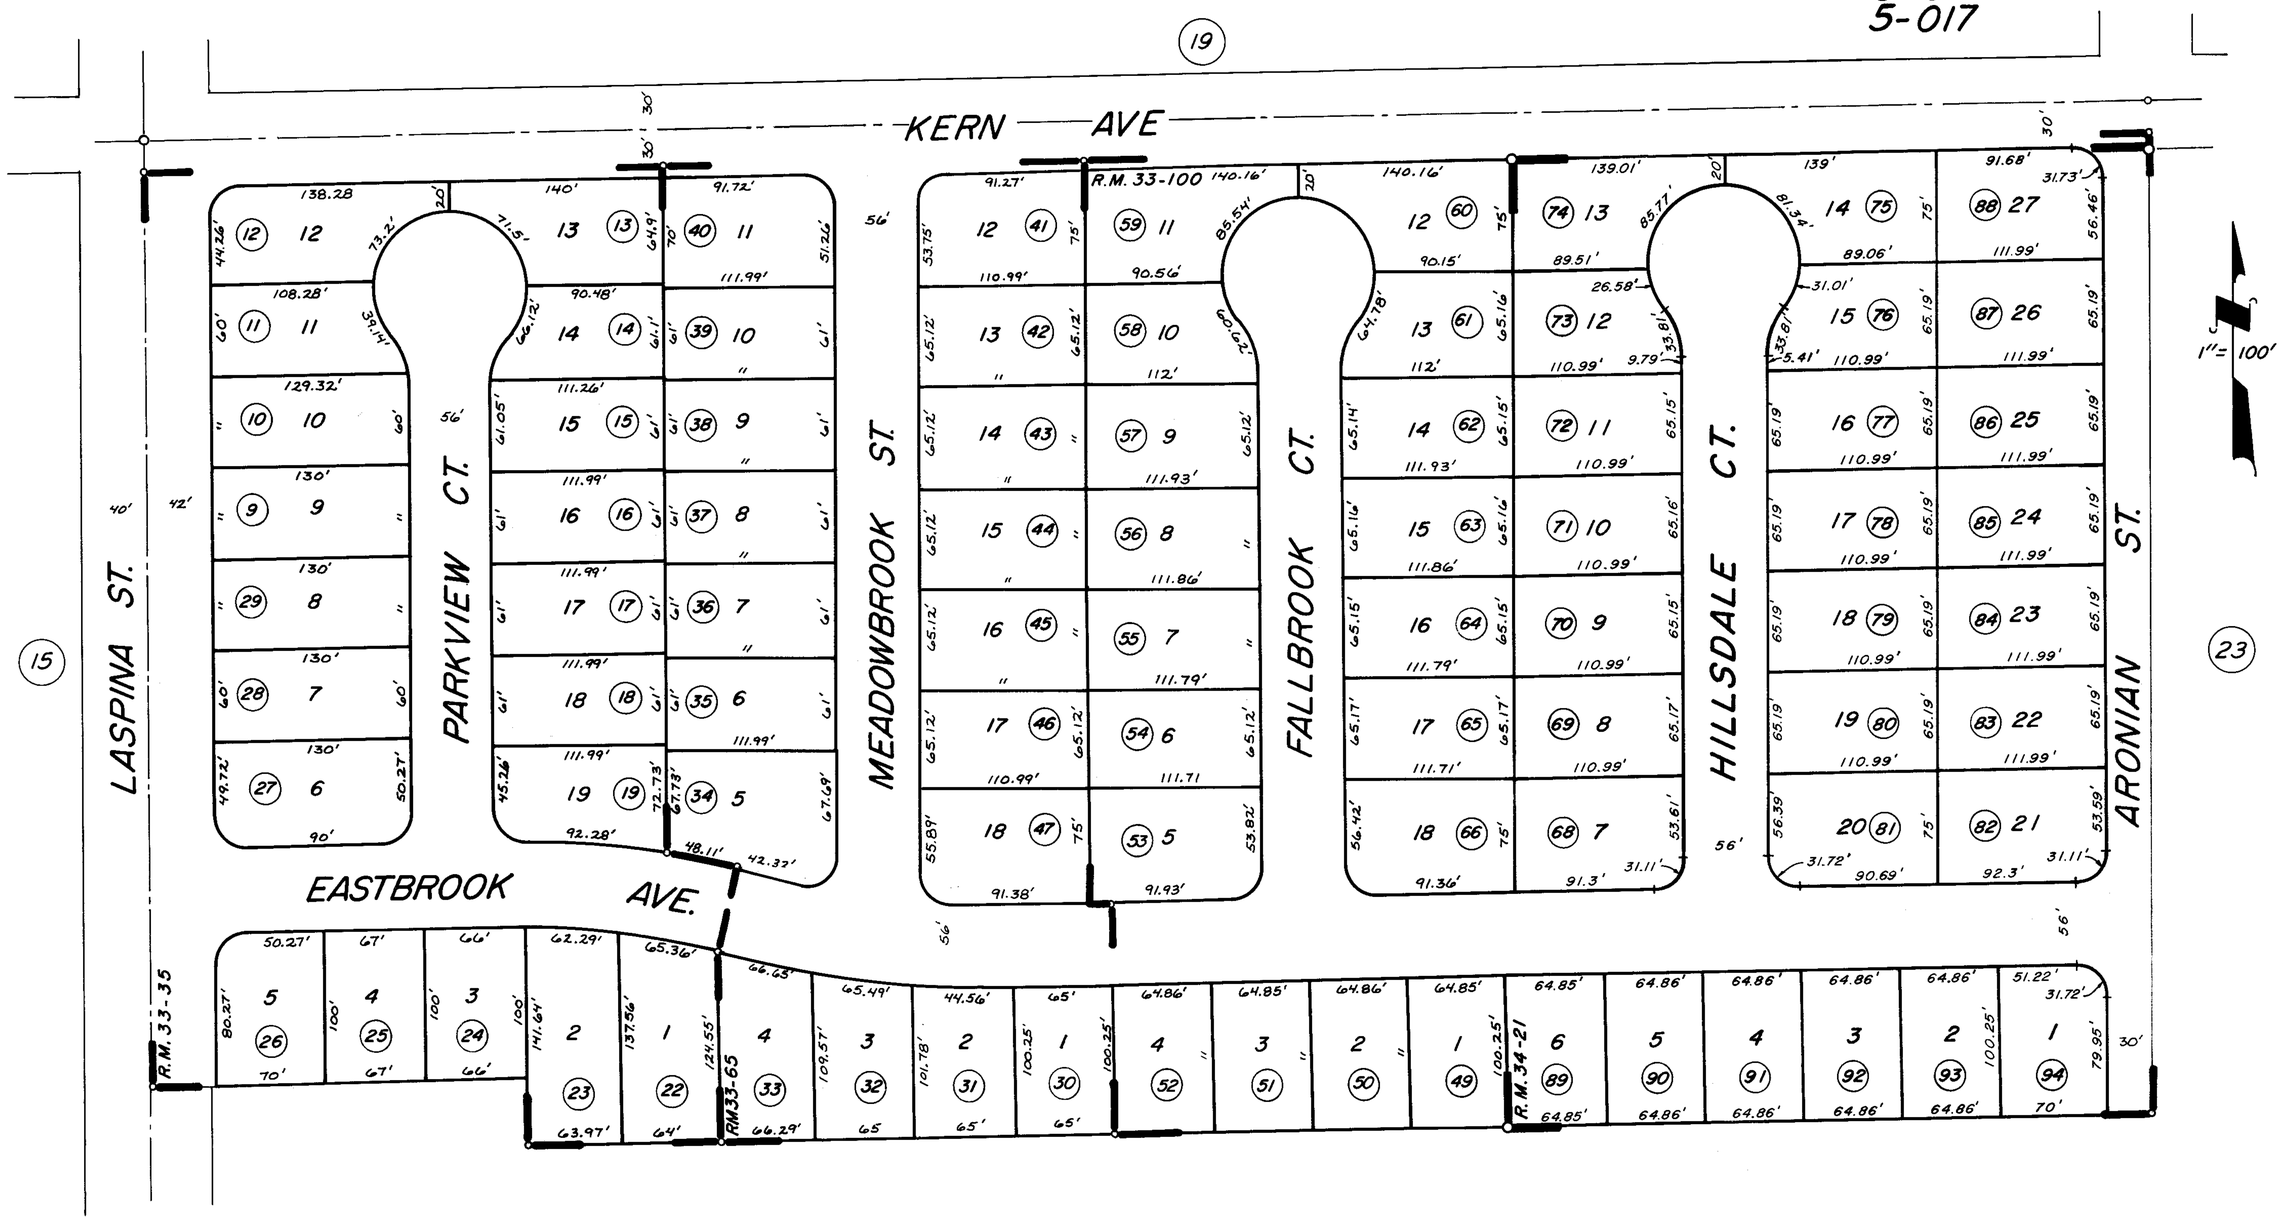

TERRACE PARK ESTATES 1 R.M. 33-35
TERRACE PARK ESTATES 2 R.M. 33-65
TERRACE PARK ESTATES 3 R.M. 33-100
TERRACE PARK ESTATES 4 R.M. 34-21

CITY OF TULARE

ASSESSOR'S MAPS BK. 177, PG. 18

COUNTY OF TULARE, CALIF.

NOTE — ASSESSOR'S BLOCK NUMBERS SHOWN IN ELLIPSES
ASSESSOR'S PARCEL NUMBERS SHOWN IN CIRCLES