DISCLAIMER

THIS MAP WAS PREPARED FOR LOCAL PROPERTY ASSESSMENT PURPOSES ONLY. THE PARCELS SHOWN HEREON MAY NOT COMPLY WITH STATE AND LOCAL SUBDIVISION ORDINANCES. NO LIABILITY IS ASSUMED FOR THE USE OF THE INFORMATION HEREON.

REVISED: 11/21/2012
REASON: 2010-0008323
CAD TECH: CMB

N1/2 OF NW1/4 OF NE1/4 SEC. 12, T.20S., R.24E., M.D.B.&M.

TAX CODE AREA
005-017

177-20

BK. 171

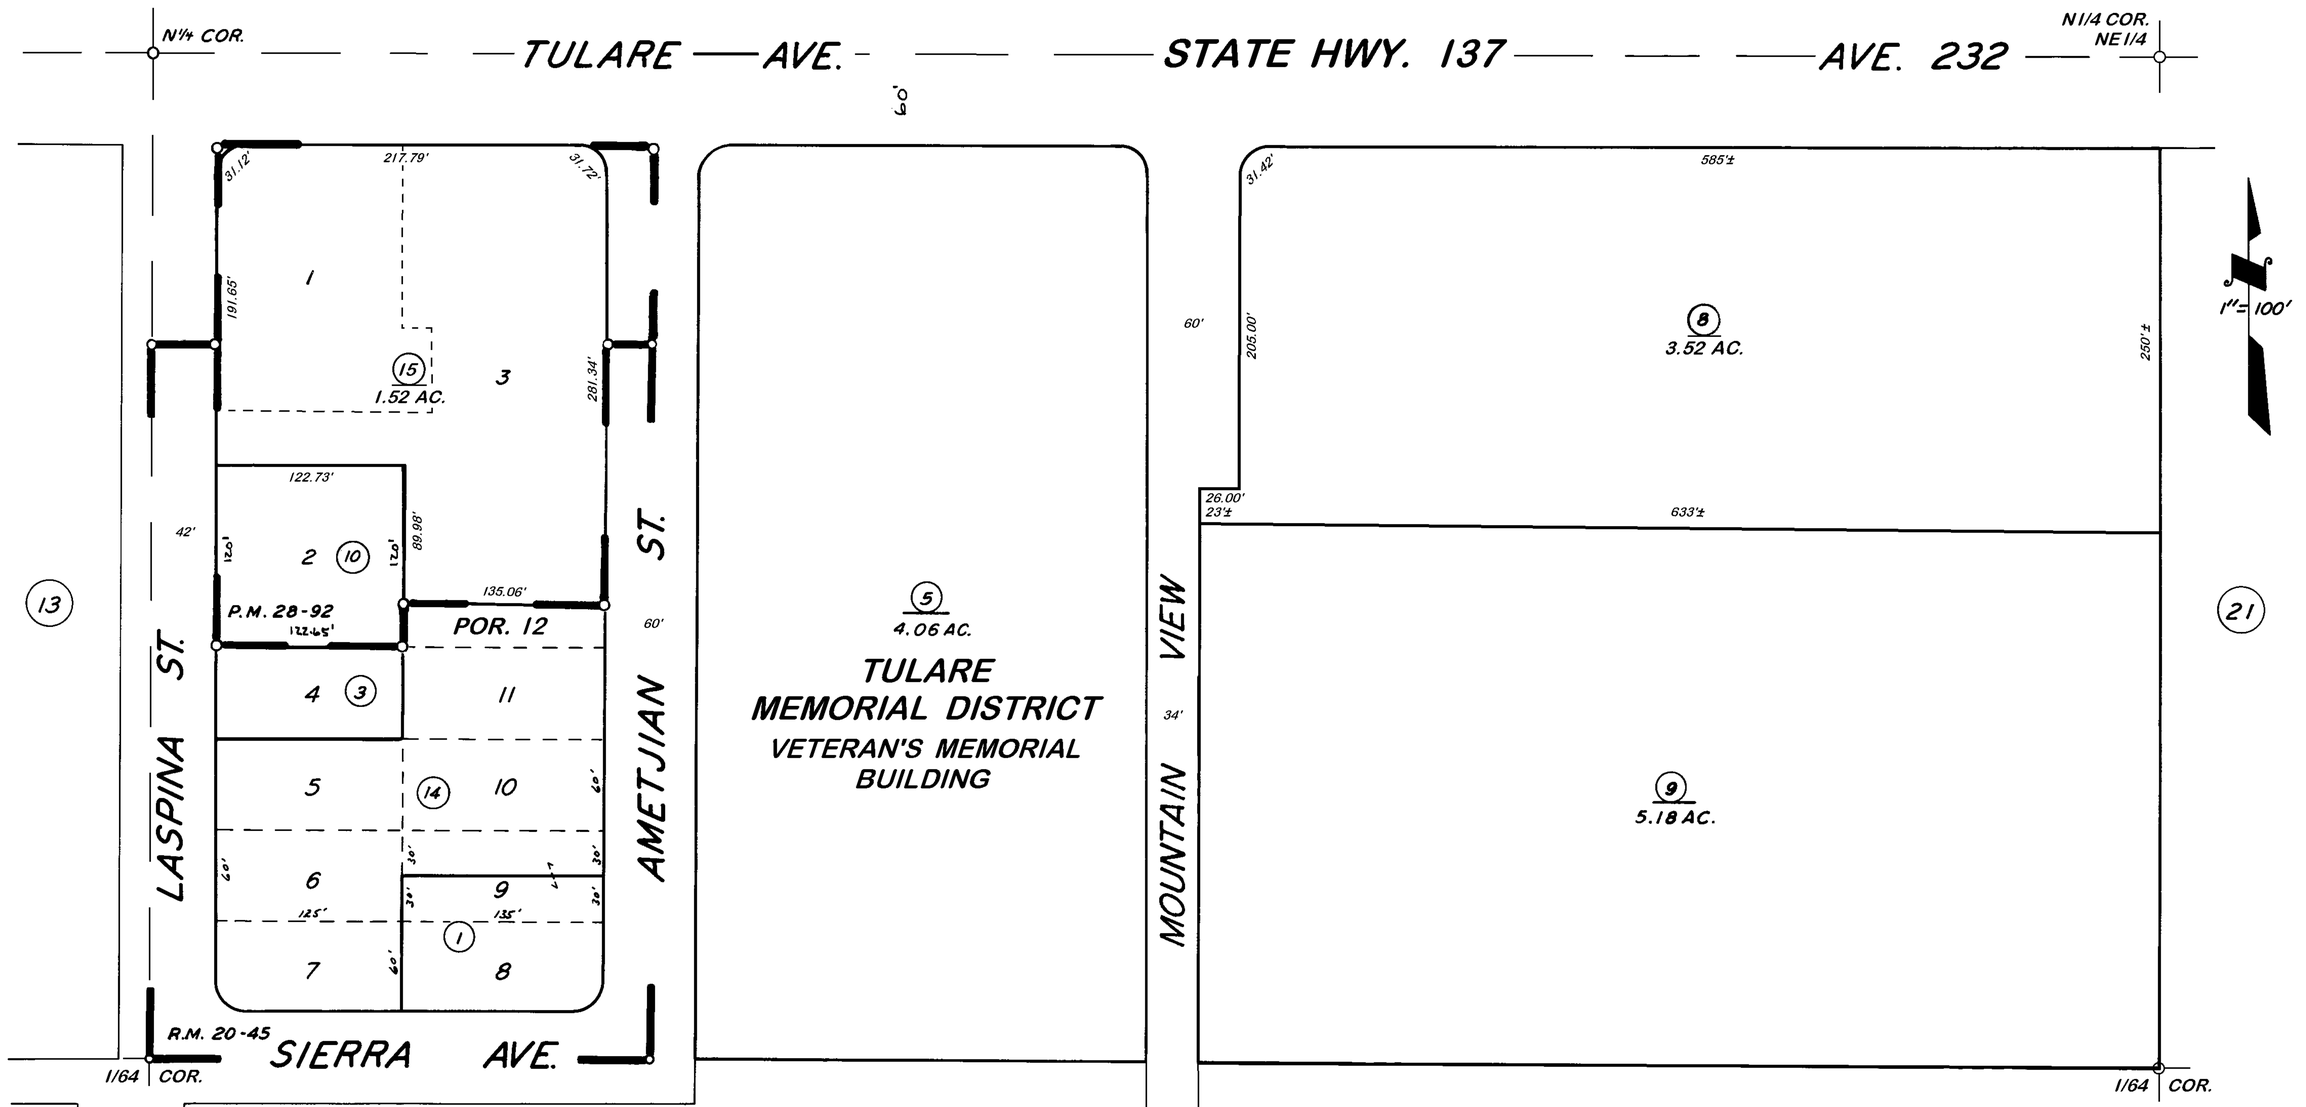

TRACT NO. 154, R.M. 20-45
PARCEL MAP 2791, P.M 28-92

CITY OF TULARE
ASSESSOR'S MAPS BK. 177, PG. 20.
COUNTY OF TULARE, CALIF.

NOTE — ASSESSOR'S BLOCK NUMBERS SHOWN IN ELLIPSES
ASSESSOR'S PARCEL NUMBERS SHOWN IN CIRCLES