DISCLAIMER

THIS MAP WAS PREPARED FOR LOCAL PROPERTY ASSESSMENT PURPOSES ONLY. THE PARCELS SHOWN HEREON MAY NOT COMPLY WITH STATE AND LOCAL SUBDIVISION ORDINANCES. NO LIABILITY IS ASSUMED FOR THE USE OF THE INFORMATION HEREON.

REVISED: 12/21/2012
REASON: 2008-0065240
CAD TECH: NFL

N'LY. POR. OF NE¼ OF NE¼ SEC. 12, T.20S., R.24E., M.D.B.&M.

TAX CODE AREA 177-21
005-017
005-104
005-089

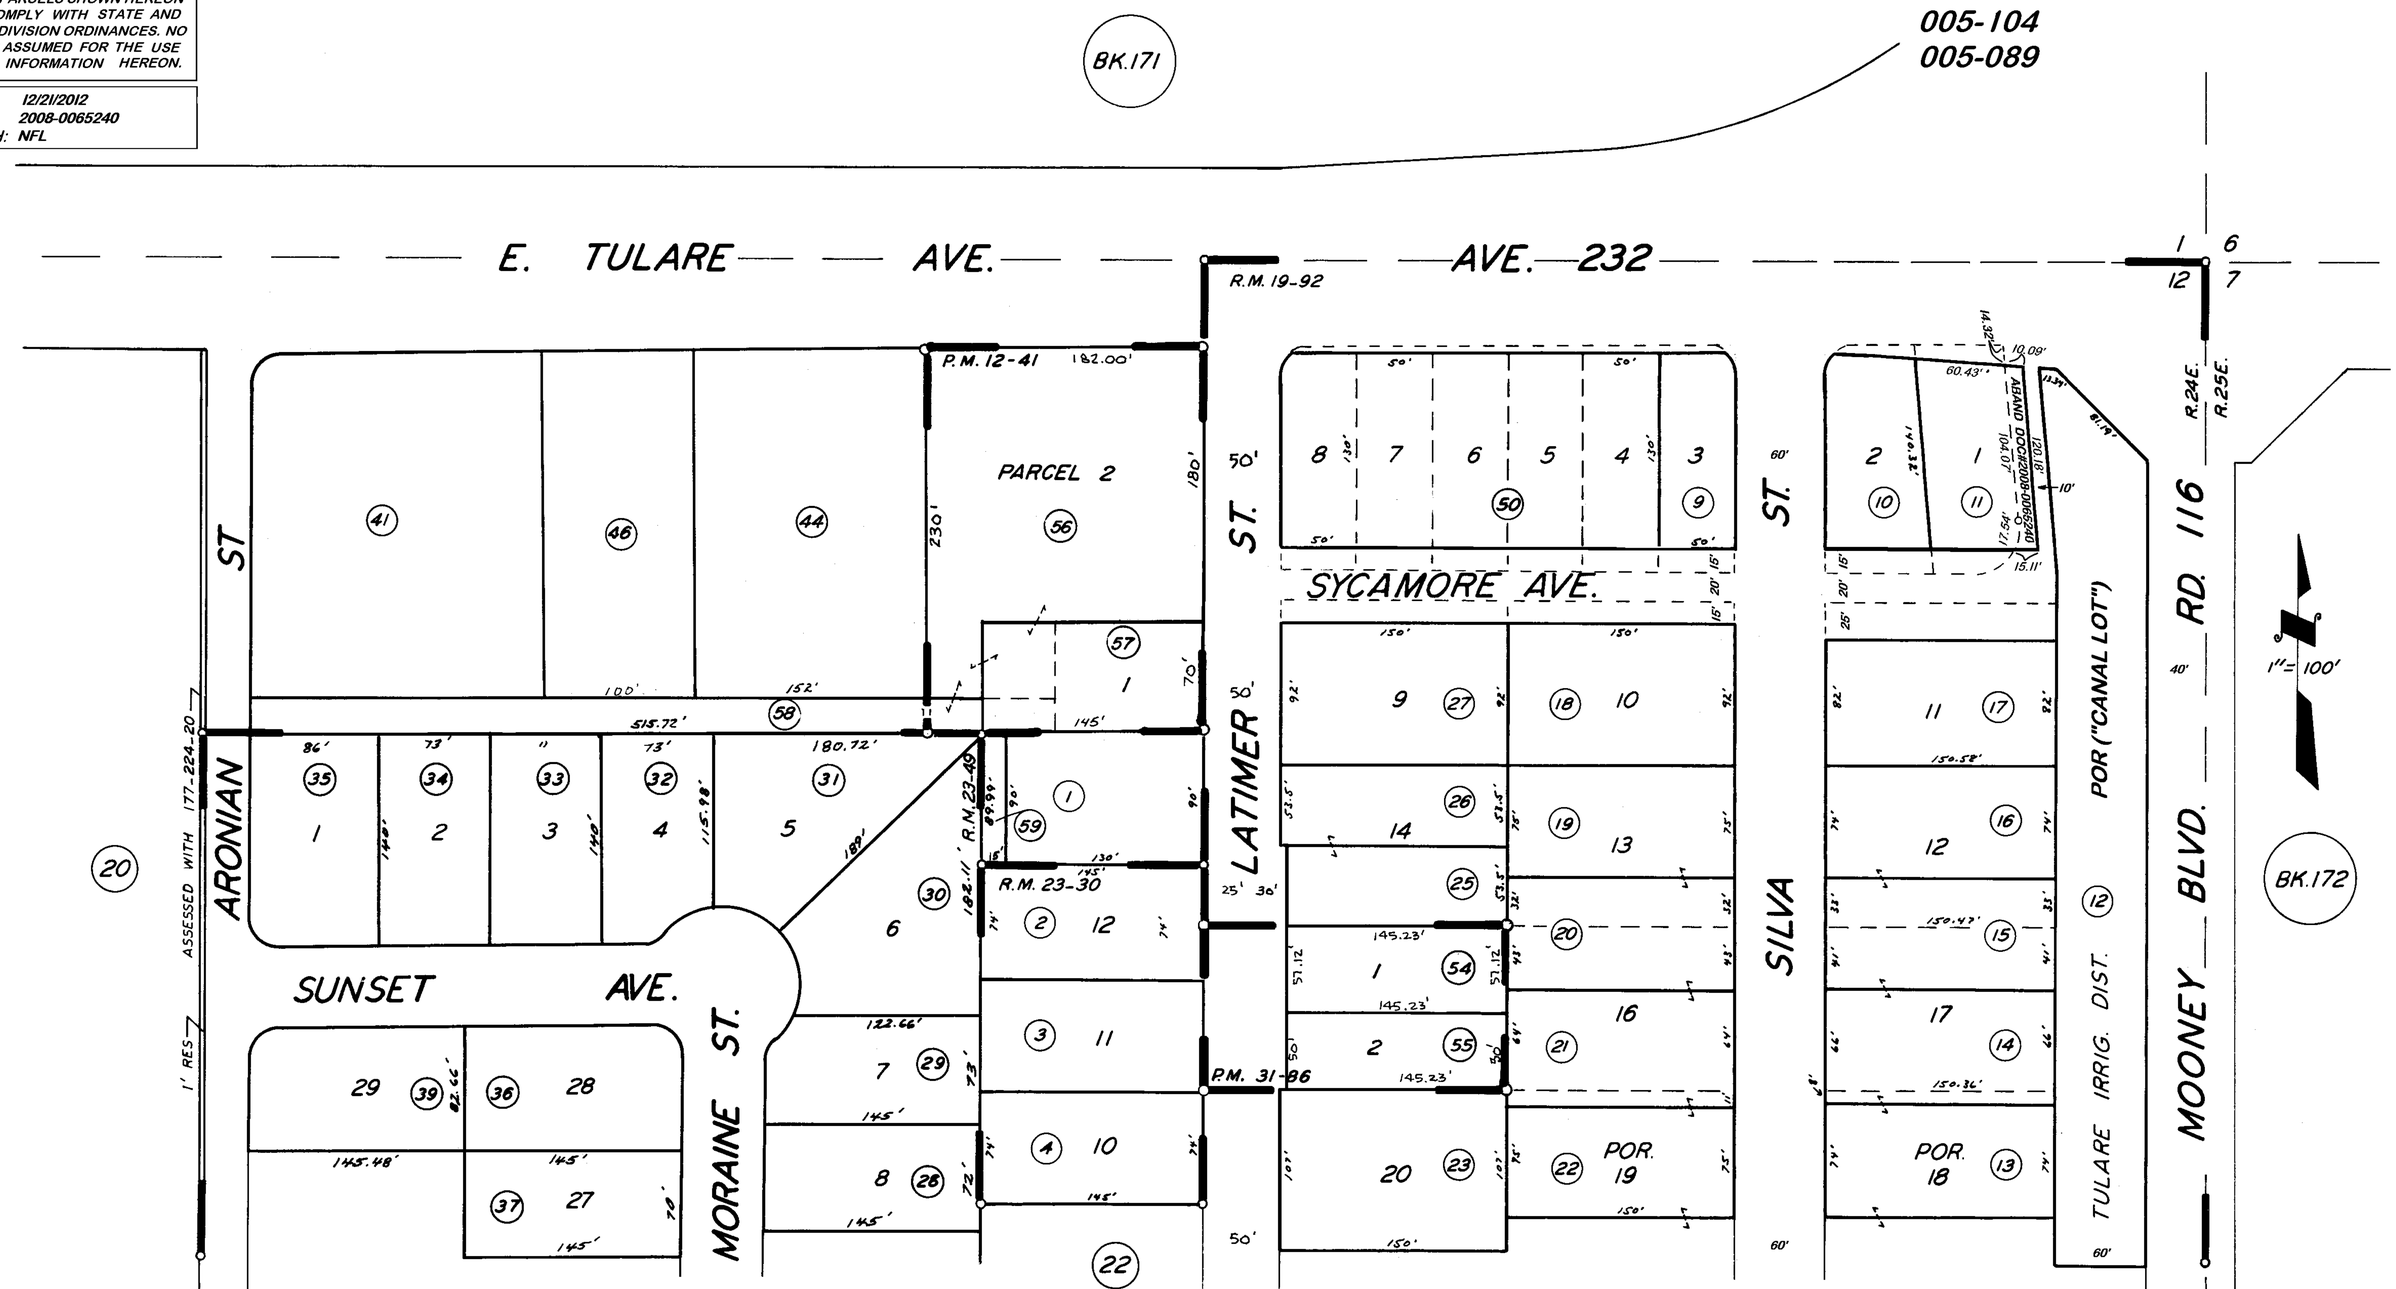

POR. TRACT NO. 65, R.M. 19-92
POR. TRACT NO. 351, R.M. 23-30
POR. TRACT NO. 372, R.M. 23-49
PARCEL MAP 1140, P.M. 12-41
PARCEL MAP 3085, P.M. 31-86

CITY OF TULARE
ASSESSOR'S MAPS BK. 177, PG. 21
COUNTY OF TULARE, CALIF.

NOTE — ASSESSOR'S BLOCK NUMBERS SHOWN IN ELLIPSES
ASSESSOR'S PARCEL NUMBERS SHOWN IN CIRCLES