POR. W1/2 OF SE1/4 SEC. 12, T.20S., R.24E., M.D.B. & M.

TAX CODE AREA 177-28

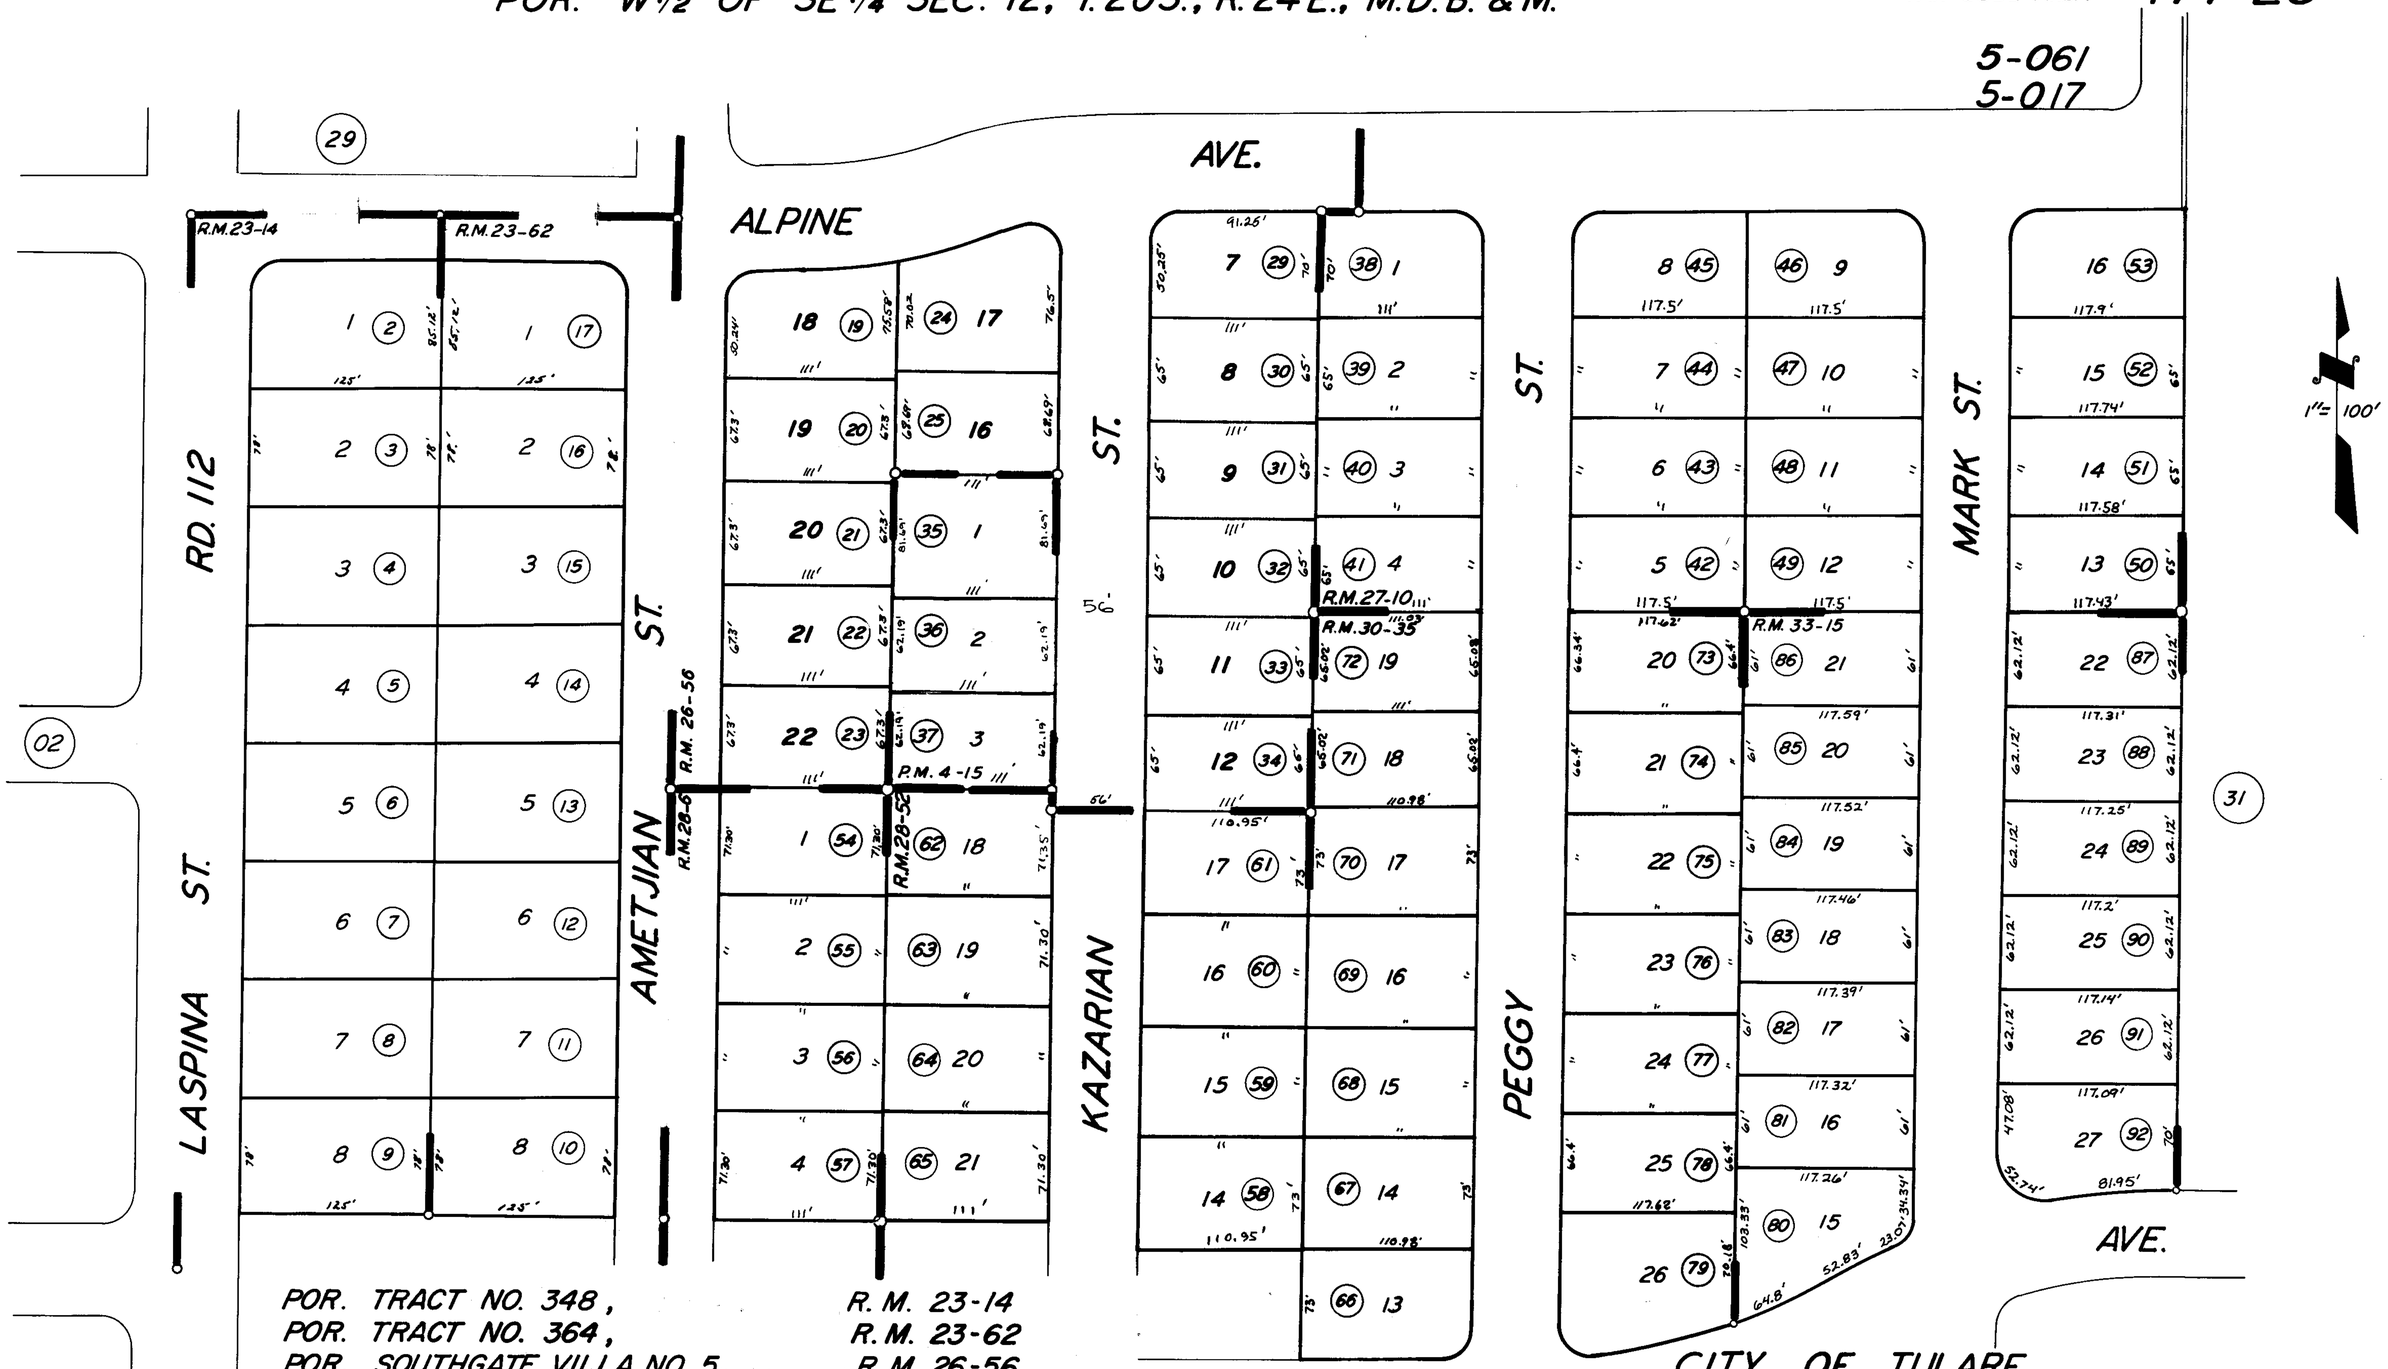

POR. TRACT NO. 348, R.M. 23-14
POR. TRACT NO. 364, R.M. 23-62
POR. SOUTHGATE VILLA NO. 5, R.M. 26-56
POR. SOUTHGATE VILLA NO. 6, R.M. 27-10
POR. SOUTHGATE VILLA NO. 7, R.M. 28-06
POR. SOUTHGATE VILLA NO. 8, R.M. 28-52
POR. SOUTHGATE VILLA NO. 9, R.M. 30-35
PARCEL MAP 315, P.M. 4-15
SOUTHGATE VILLA NO. 10 R.M. 33-15

CITY OF TULARE

ASSESSOR'S MAPS BK. 177, PG. 28

COUNTY OF TULARE, CALIF.