69
72

POR. NW 1/4 OF SE 1/4 OF SEC. 12, T.20S., R.24E., M.D.B.&M.

TAX CODE AREA
5-017
5-061

177-29

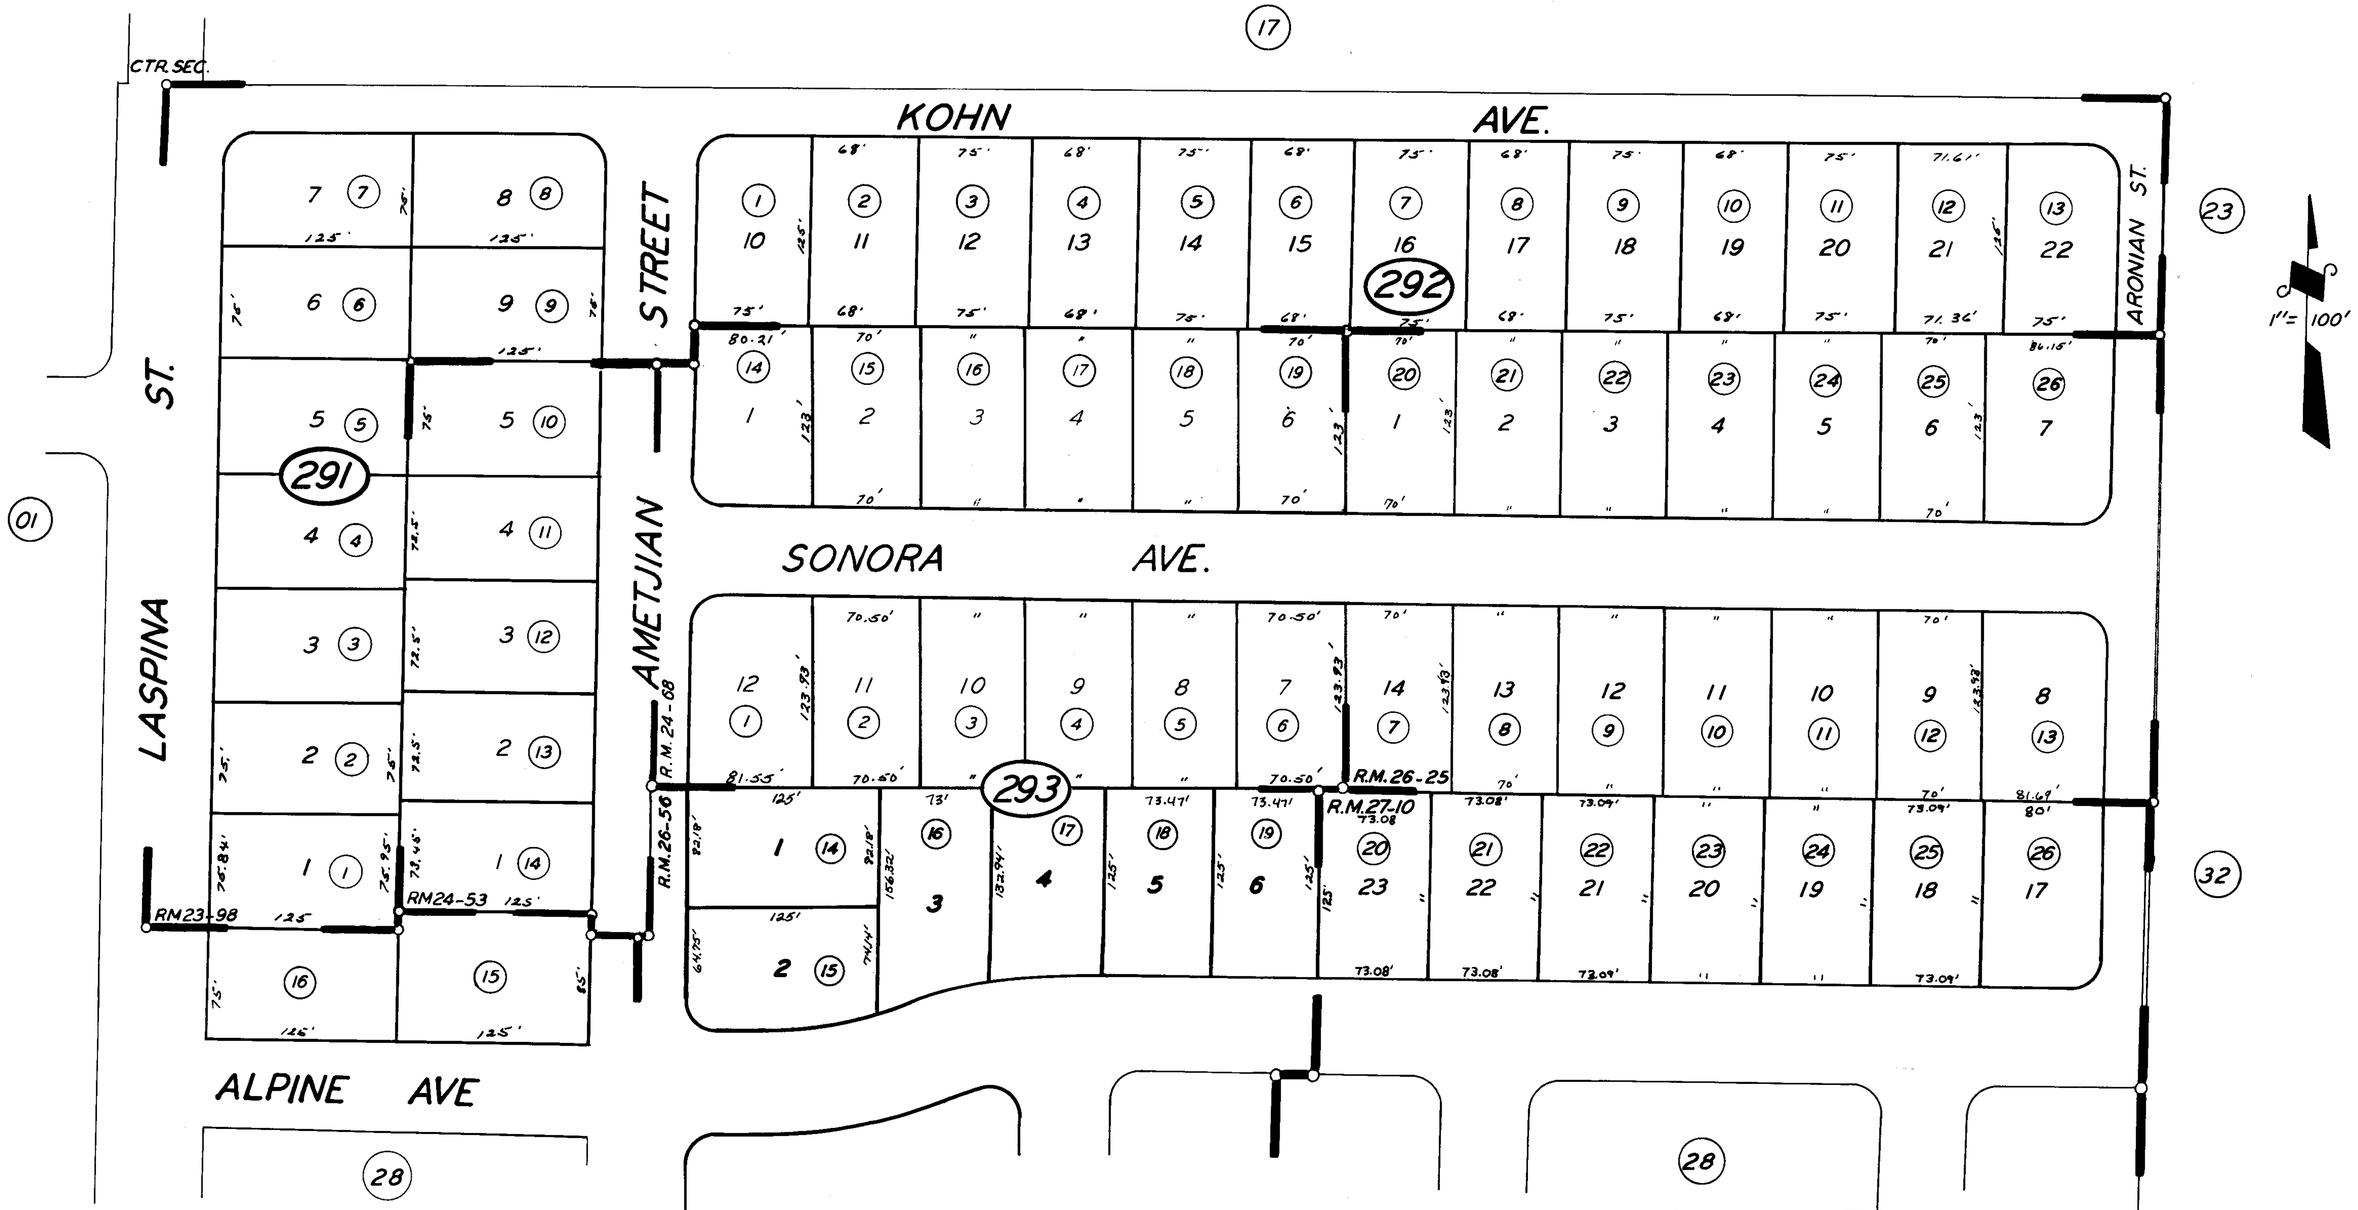

POR. SOUTHGATE VILLA NO. 6. R.M. 27-10
SOUTHGATE VILLA NO. 1 R.M. 23-98
SOUTHGATE VILLA NO. 2 R.M. 24-53
SOUTHGATE VILLA NO. 3 R.M. 24-68
SOUTHGATE VILLA NO. 4 R.M. 26-25
POR. SOUTHGATE VILLA NO. 5 R.M. 26-56

CITY OF TULARE

ASSESSOR'S MAPS BK. 177, PG. 29.

COUNTY OF TULARE, CALIF.

NOTE — ASSESSOR'S BLOCK NUMBERS SHOWN IN ELLIPSES
ASSESSOR'S PARCEL NUMBERS SHOWN IN CIRCLES

3-1-64