DISCLAIMER

THIS MAP WAS PREPARED FOR LOCAL PROPERTY ASSESSMENT PURPOSES ONLY. THE PARCELS SHOWN HEREON MAY NOT COMPLY WITH STATE AND LOCAL SUBDIVISION ORDINANCES. NO LIABILITY IS ASSUMED FOR THE USE OF THE INFORMATION HEREON.

REVISED: 07/31/2007
REASON: T.R.A.C. CHANGE
CAD TECH: JRS

POR. NE¼ OF SE¼ SEC. 12, T.20S., R.24E., M.D.B.&M.

TAX CODE AREA 177-32

005-010
005-040

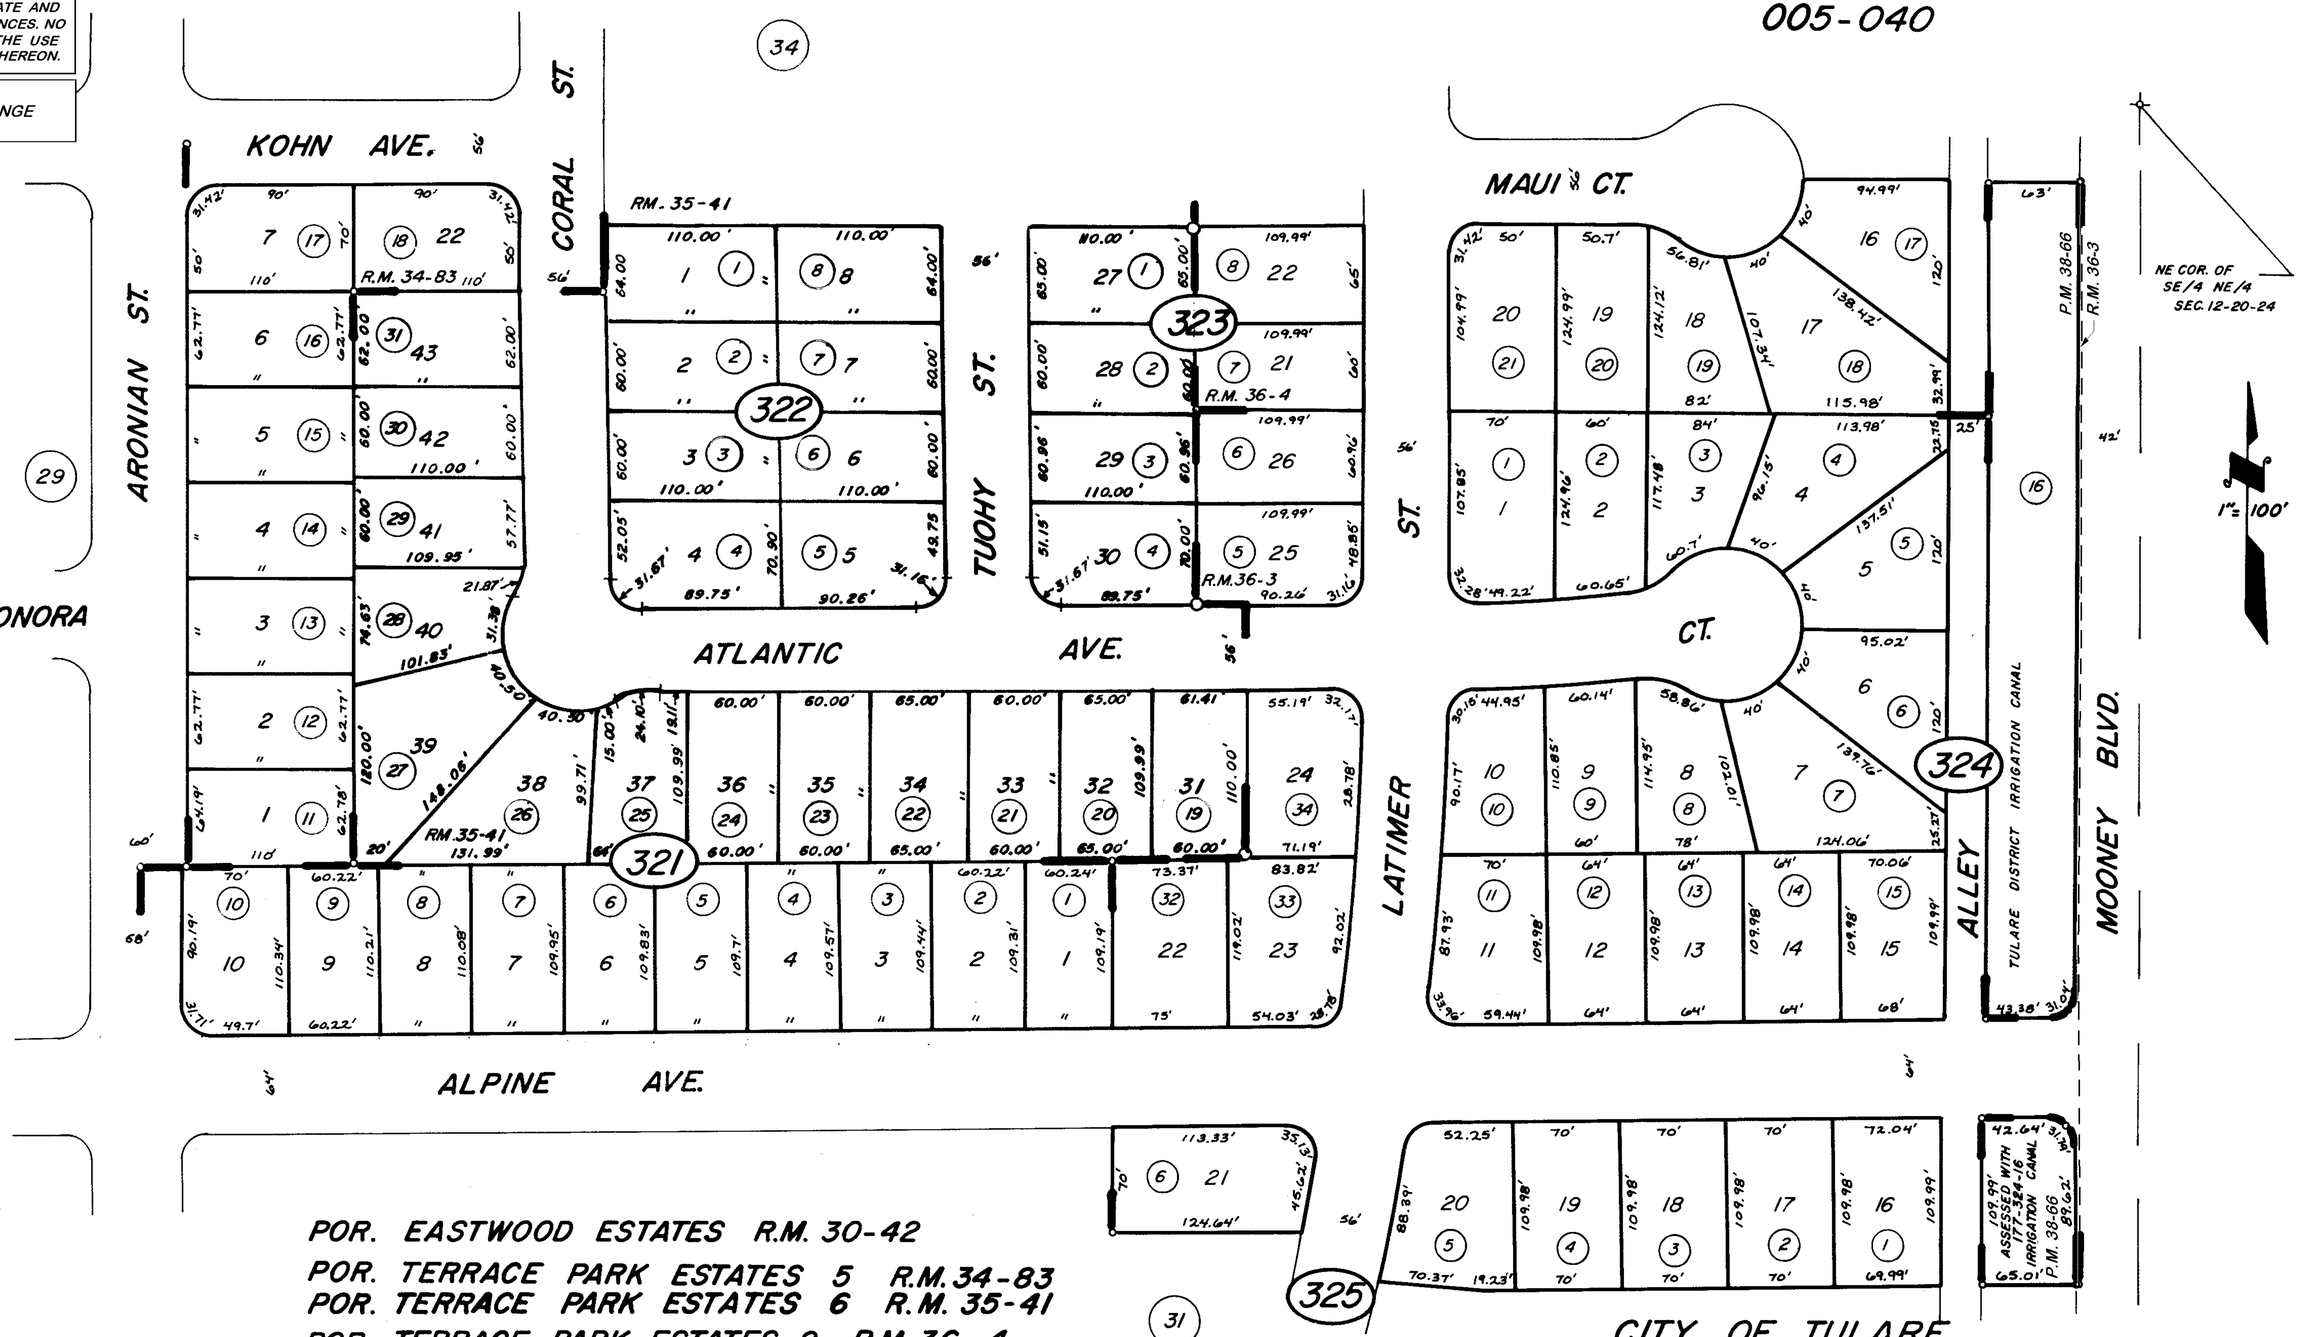

POR. EASTWOOD ESTATES R.M. 30-42
POR. TERRACE PARK ESTATES 5 R.M. 34-83
POR. TERRACE PARK ESTATES 6 R.M. 35-41
POR. TERRACE PARK ESTATES 8 R.M. 36-4
POR. TERRACE PARK ESTATES 7 R.M. 36-3
POR. PARCEL MAP NO. 3763, P.M. 38-66

CITY OF TULARE
ASSESSOR'S MAPS BK. 177, PG. 32
COUNTY OF TULARE, CALIF.

NOTE ASSESSOR'S BLOCK NUMBERS SHOWN IN ELLIPSES
ASSESSOR'S PARCEL NUMBERS SHOWN IN CIRCLES