DISCLAIMER

THIS MAP WAS PREPARED FOR LOCAL PROPERTY ASSESSMENT PURPOSES ONLY. THE PARCELS SHOWN HEREON MAY NOT COMPLY WITH STATE AND LOCAL SUBDIVISION ORDINANCES. NO LIABILITY IS ASSUMED FOR THE USE OF THE INFORMATION HEREON.

REVISED: 05/18/2010
REASON: 2009-0059771
CAD TECH: CBT

NLY. POR. OF SE¼, OF NW¼, SEC. 14, T. 20 S., R. 24 E., M.D.B. & M.

TAX CODE AREA
005-090
005-092

181-05

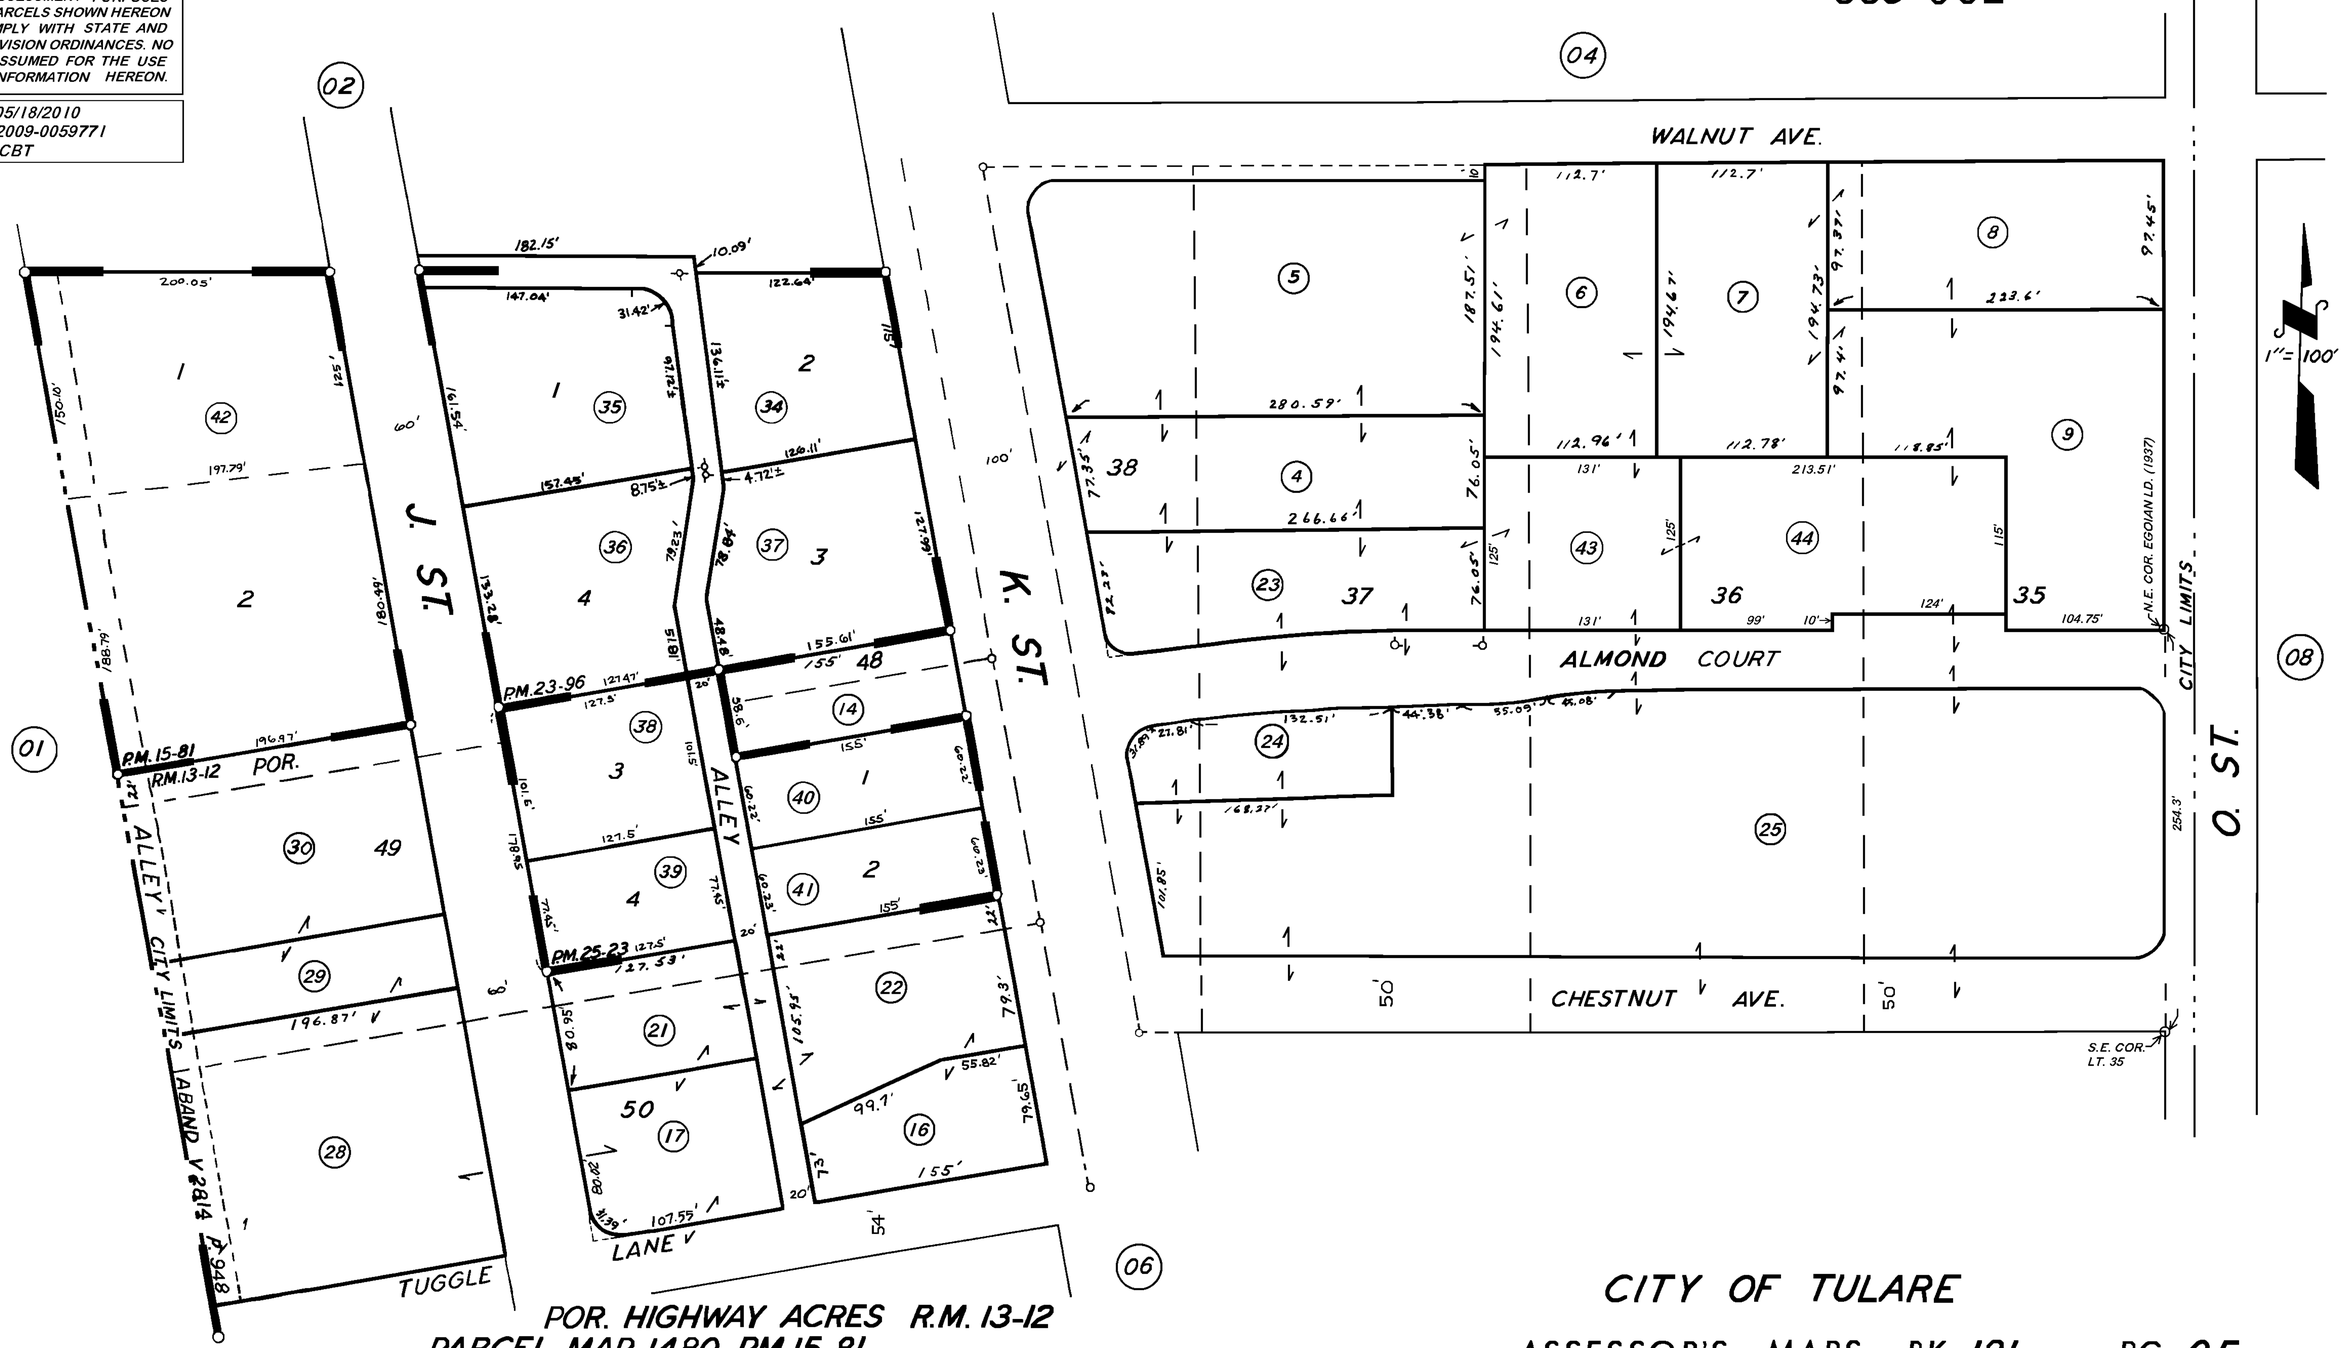

POR. HIGHWAY ACRES R.M. 13-12
PARCEL MAP 1480, P.M. 15-81
PARCEL MAP 2295, P.M. 23-96
PARCEL MAP 2422, P.M. 25-23

CITY OF TULARE

ASSESSOR'S MAPS BK. 181, PG. 05.

COUNTY OF TULARE, CALIF.

NOTE — ASSESSOR'S BLOCK NUMBERS SHOWN IN ELLIPSES
ASSESSOR'S PARCEL NUMBERS SHOWN IN CIRCLES