S. 1/2 OF SE 1/4, SEC. 14, T. 20S., R. 24E., M. D. B. & M.

TAX CODE AREA 181-10

5-005
5-092
5-110

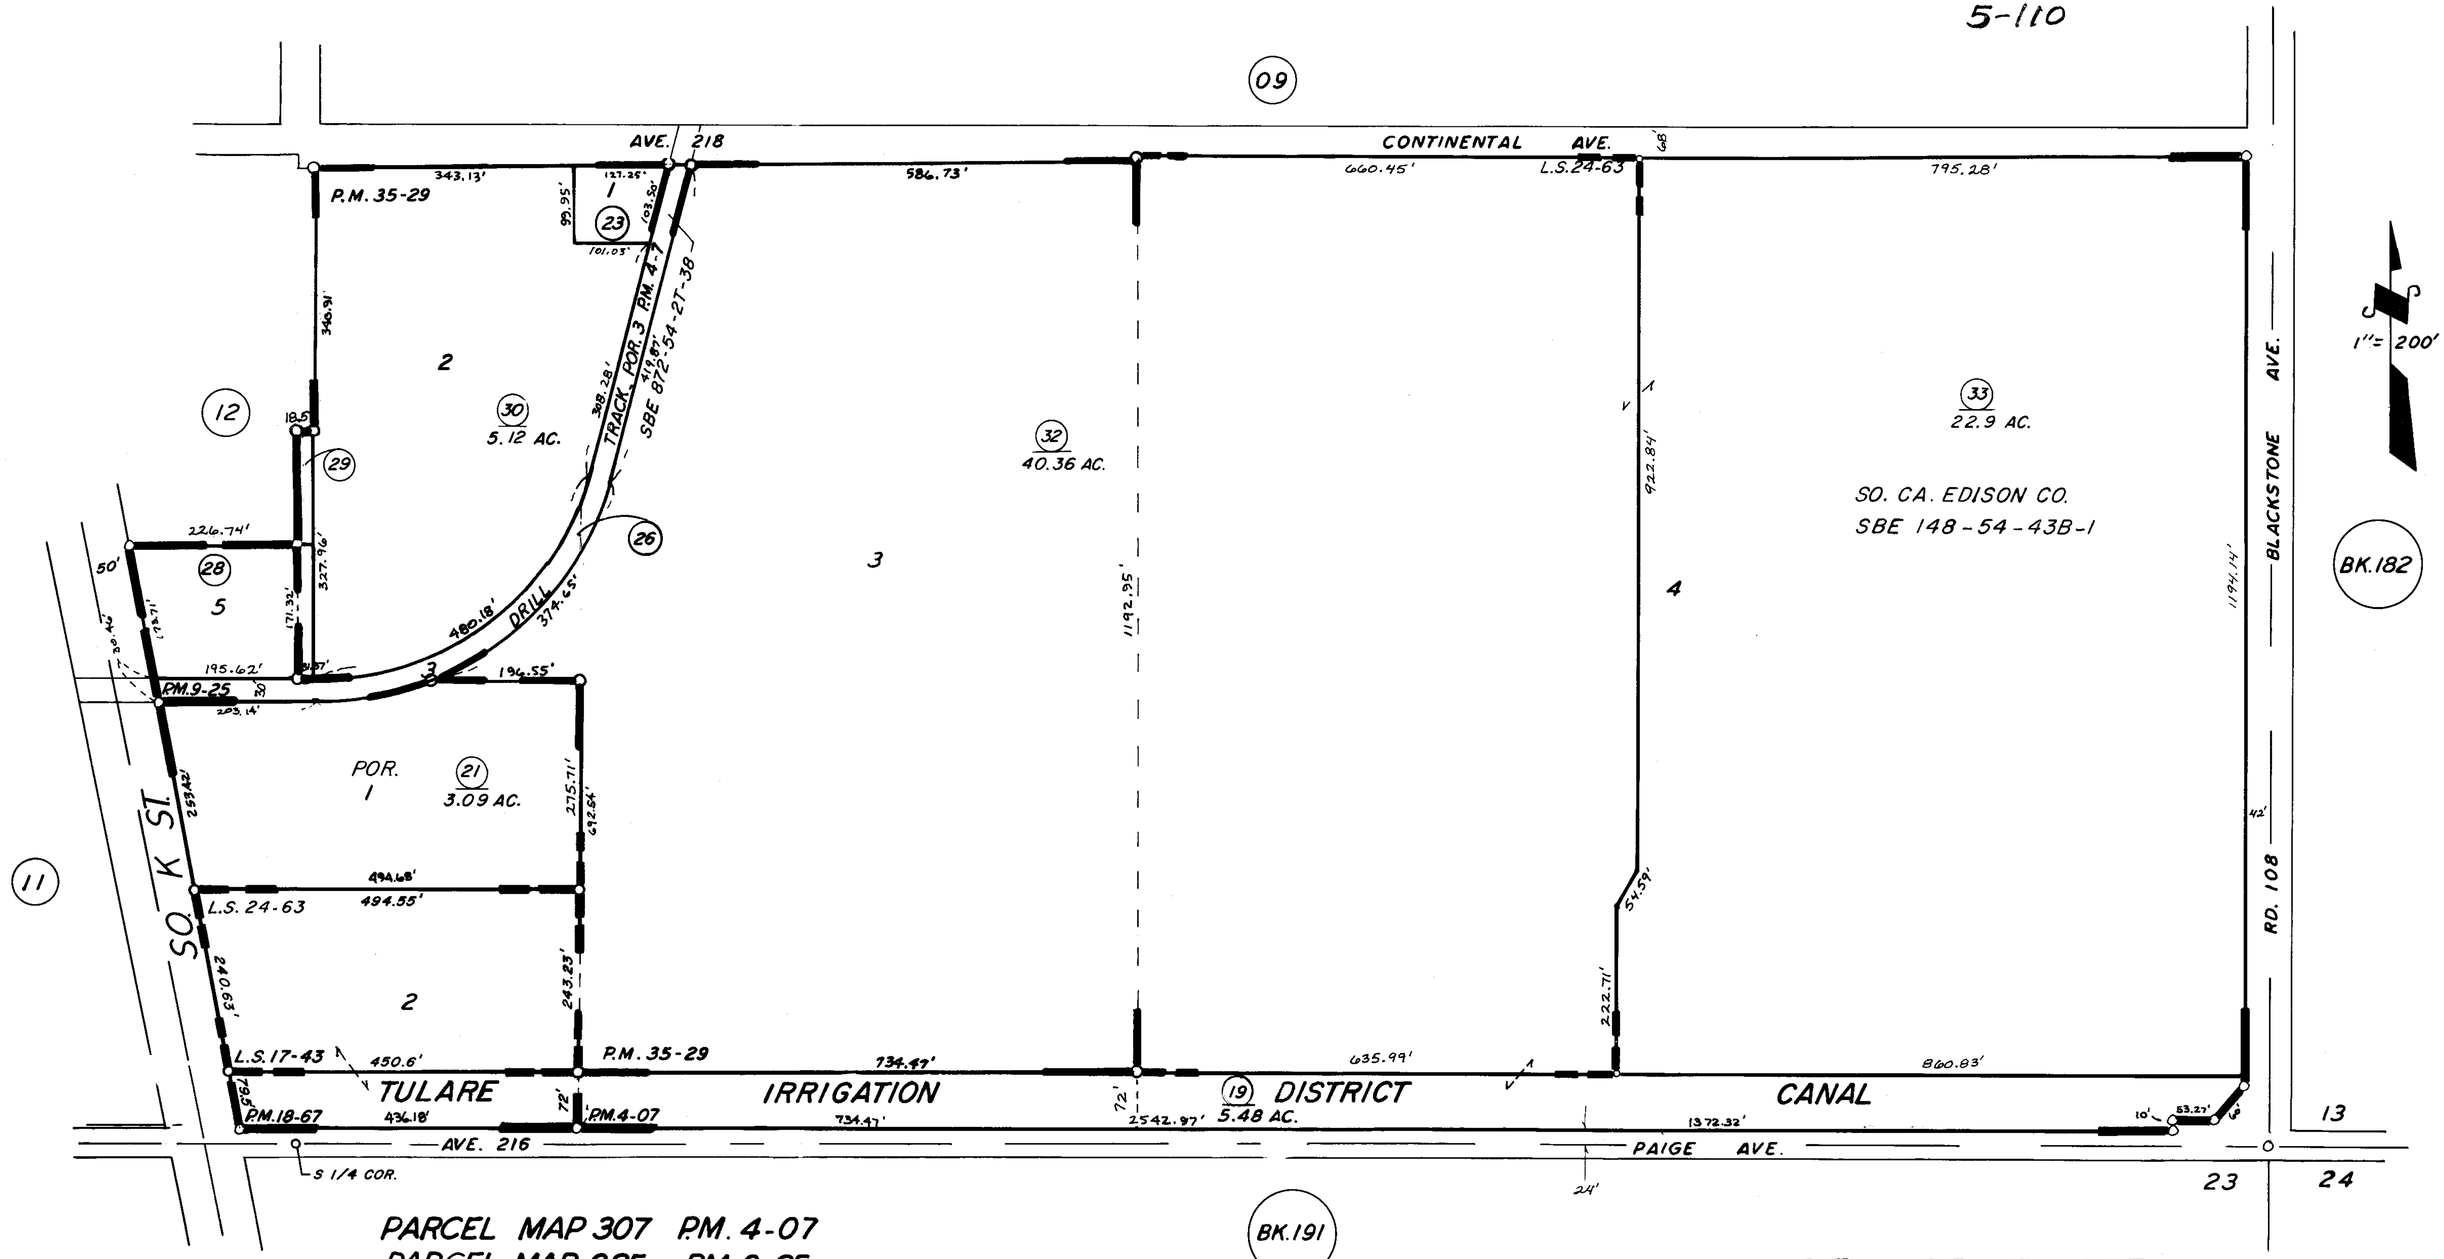

PARCEL MAP 307 P.M. 4-07
PARCEL MAP 825 P.M. 9-25
PARCEL MAP 1766 P.M. 18-67
PARCEL MAP 3427 P.M. 35-29
RECORD OF SURVEY L.S. 17-43
RECORD OF SURVEY L.S. 24-63

CITY OF TULARE

ASSESSOR'S MAPS BK. 181, PG. 10.

COUNTY OF TULARE, CALIF.

NOTE — ASSESSOR'S BLOCK NUMBERS SHOWN IN ELLIPSES
ASSESSOR'S PARCEL NUMBERS SHOWN IN CIRCLES