DISCLAIMER

THIS MAP WAS PREPARED FOR LOCAL PROPERTY ASSESSMENT PURPOSES ONLY. THE PARCELS SHOWN HEREON MAY NOT COMPLY WITH STATE AND LOCAL SUBDIVISION ORDINANCES. NO LIABILITY IS ASSUMED FOR THE USE OF THE INFORMATION HEREON.

REVISED: 07/31/2007
REASON: T.R.A.C. CHANGE
CAD TECH: JRS

N'LY. POR. SW. ¼ OF NW. ¼ SEC. 13, T. 20 S, R. 24 E., M.D.B. & M

TAX CODE AREA **182-02**

005-039 005-112
005-005 005-111
005-065 005-110
005-120

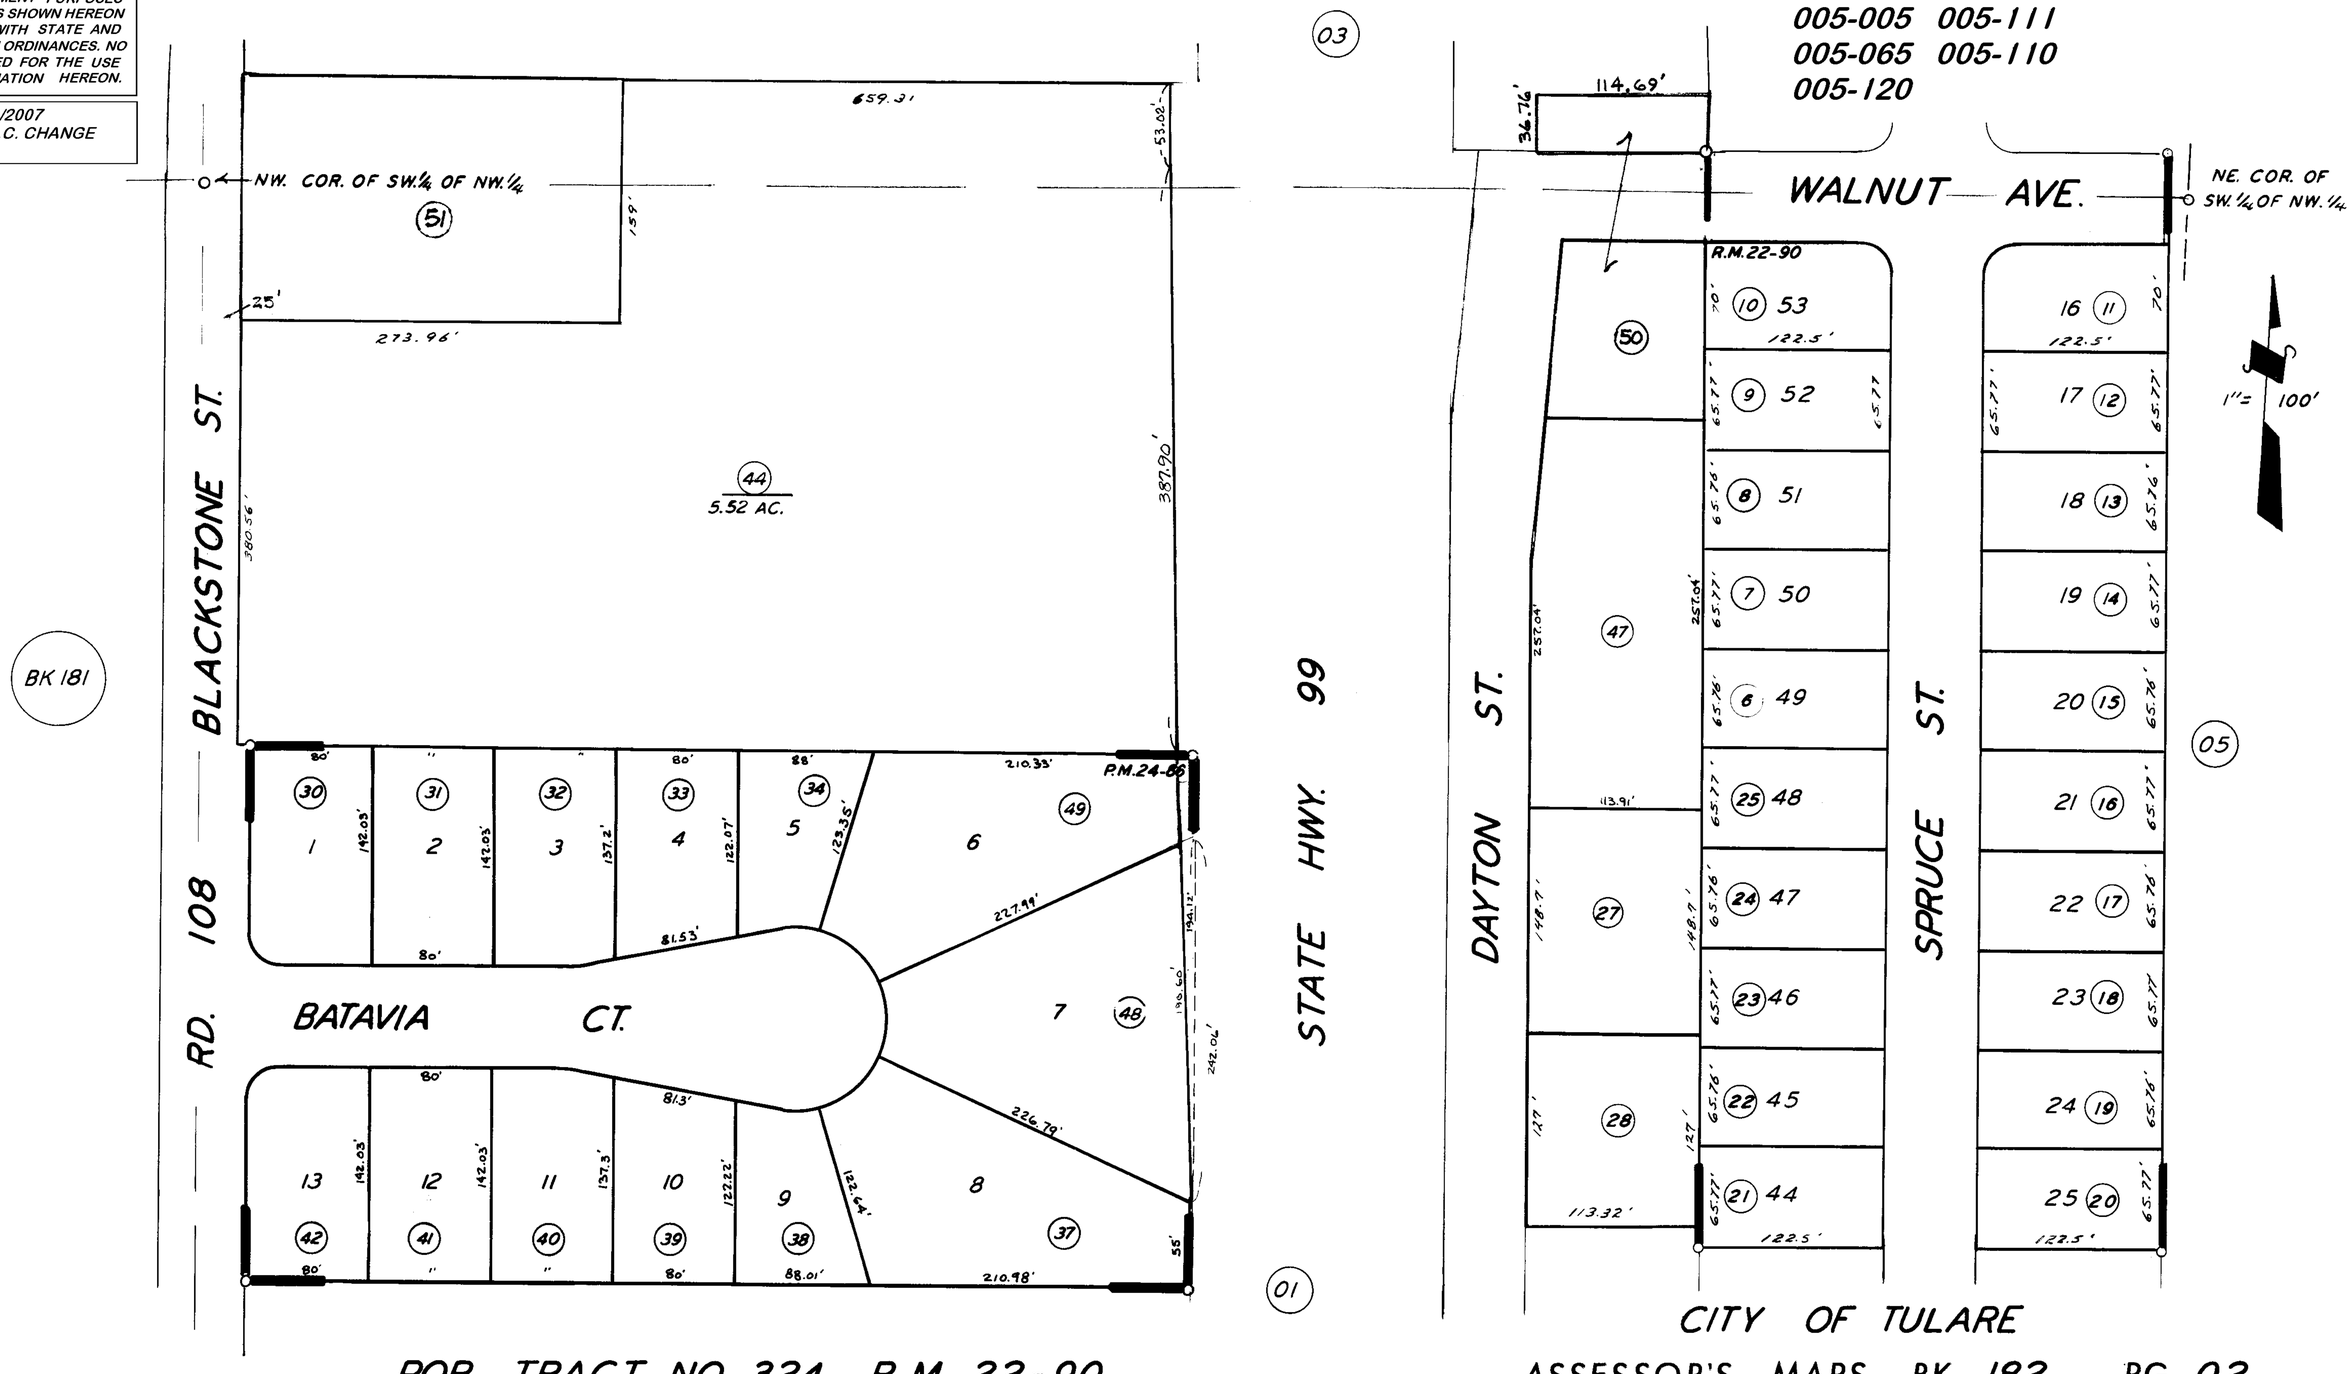

POR. TRACT NO. 324 R.M. 22-90
PARCEL MAP 2385 P.M. 24-86

CITY OF TULARE

ASSESSOR'S MAPS BK. 182, PG. 02

COUNTY OF TULARE, CALIF.

NOTE — ASSESSOR'S BLOCK NUMBERS SHOWN IN ELLIPSES
ASSESSOR'S PARCEL NUMBERS SHOWN IN CIRCLES