DISCLAIMER

THIS MAP WAS PREPARED FOR LOCAL PROPERTY ASSESSMENT PURPOSES ONLY AND THE PARCELS SHOWN HEREON MAY NOT COMPLY WITH STATE AND LOCAL SUBDIVISION ORDINANCES, AND NO LIABILITY IS ASSUMED FOR THE USE OF THE INFORMATION SHOWN HEREON.

POR. S 1/2 OF NW 1/4 OF NW 1/4 SEC. 13, T.20 S., R.24 S., M.D.B.& M.

Tax Area Code 182-03

005-039
005-050
005-065
005-120

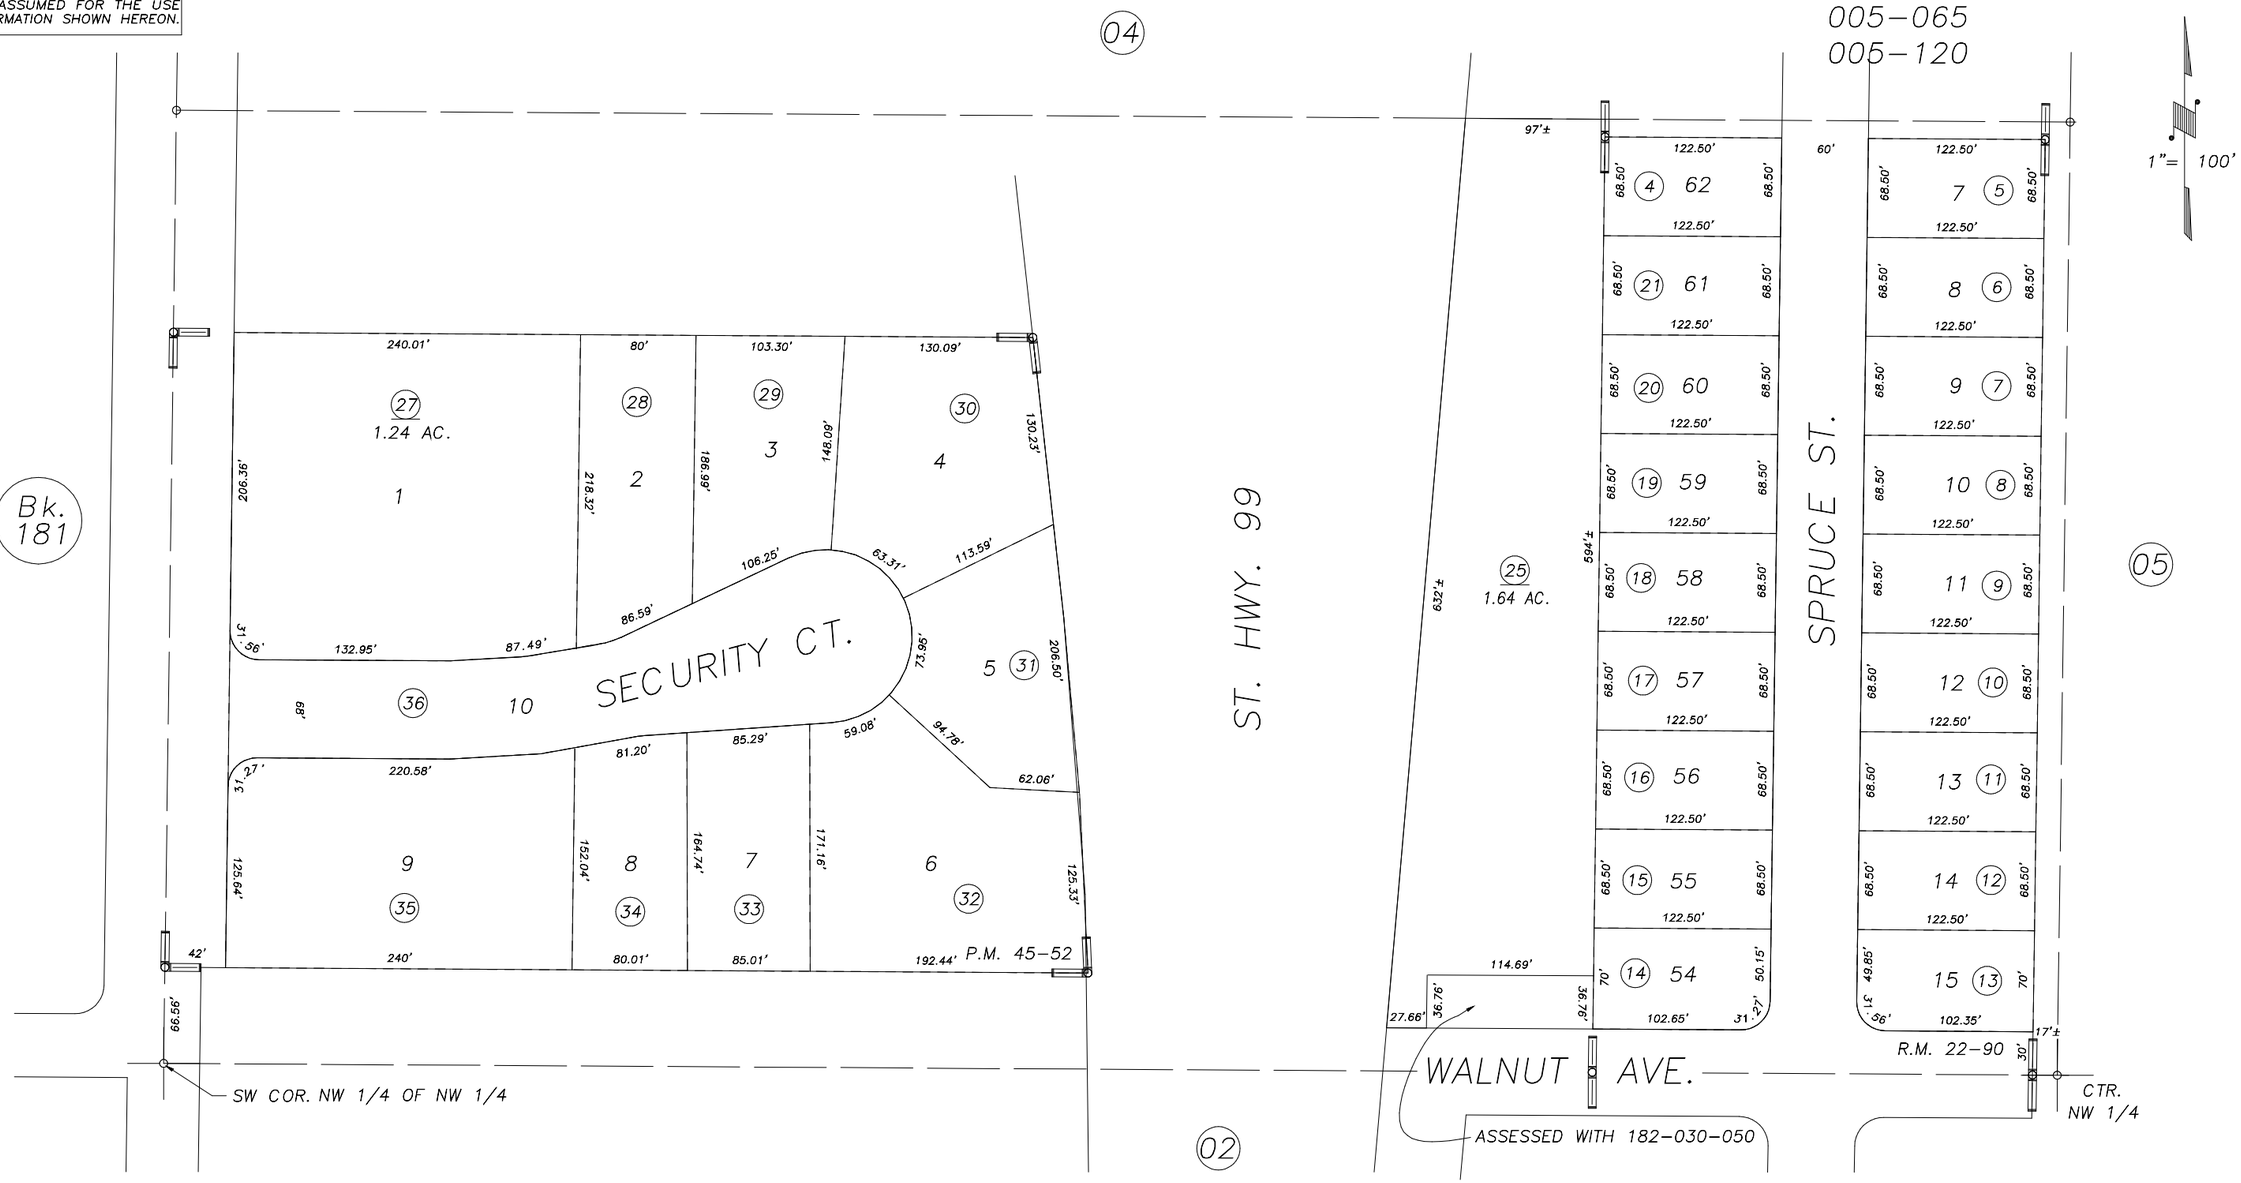

PARCEL MAP 4447, P.M. 45-52
POR. TRACT 324, R.M. 22-90

CITY OF TULARE
ASSESSOR'S MAPS BK.182 , PG.03
COUNTY OF TULARE, CALIFORNIA, U.S.A.

NOTE: Assessor's Parcel Numbers Shown in Circles (1)
Assessor's Block Numbers Shown in Elipses (123)

REVISION	DATE	TECH
ADJ. T.R.A.C.	07/31/2007	JRS