POR. N½ OF SW¼ OF SEC. 13, T. 20 S., R. 24 E., M. D. B. & M.

TAX CODE AREA 182-12
5-005
5-009

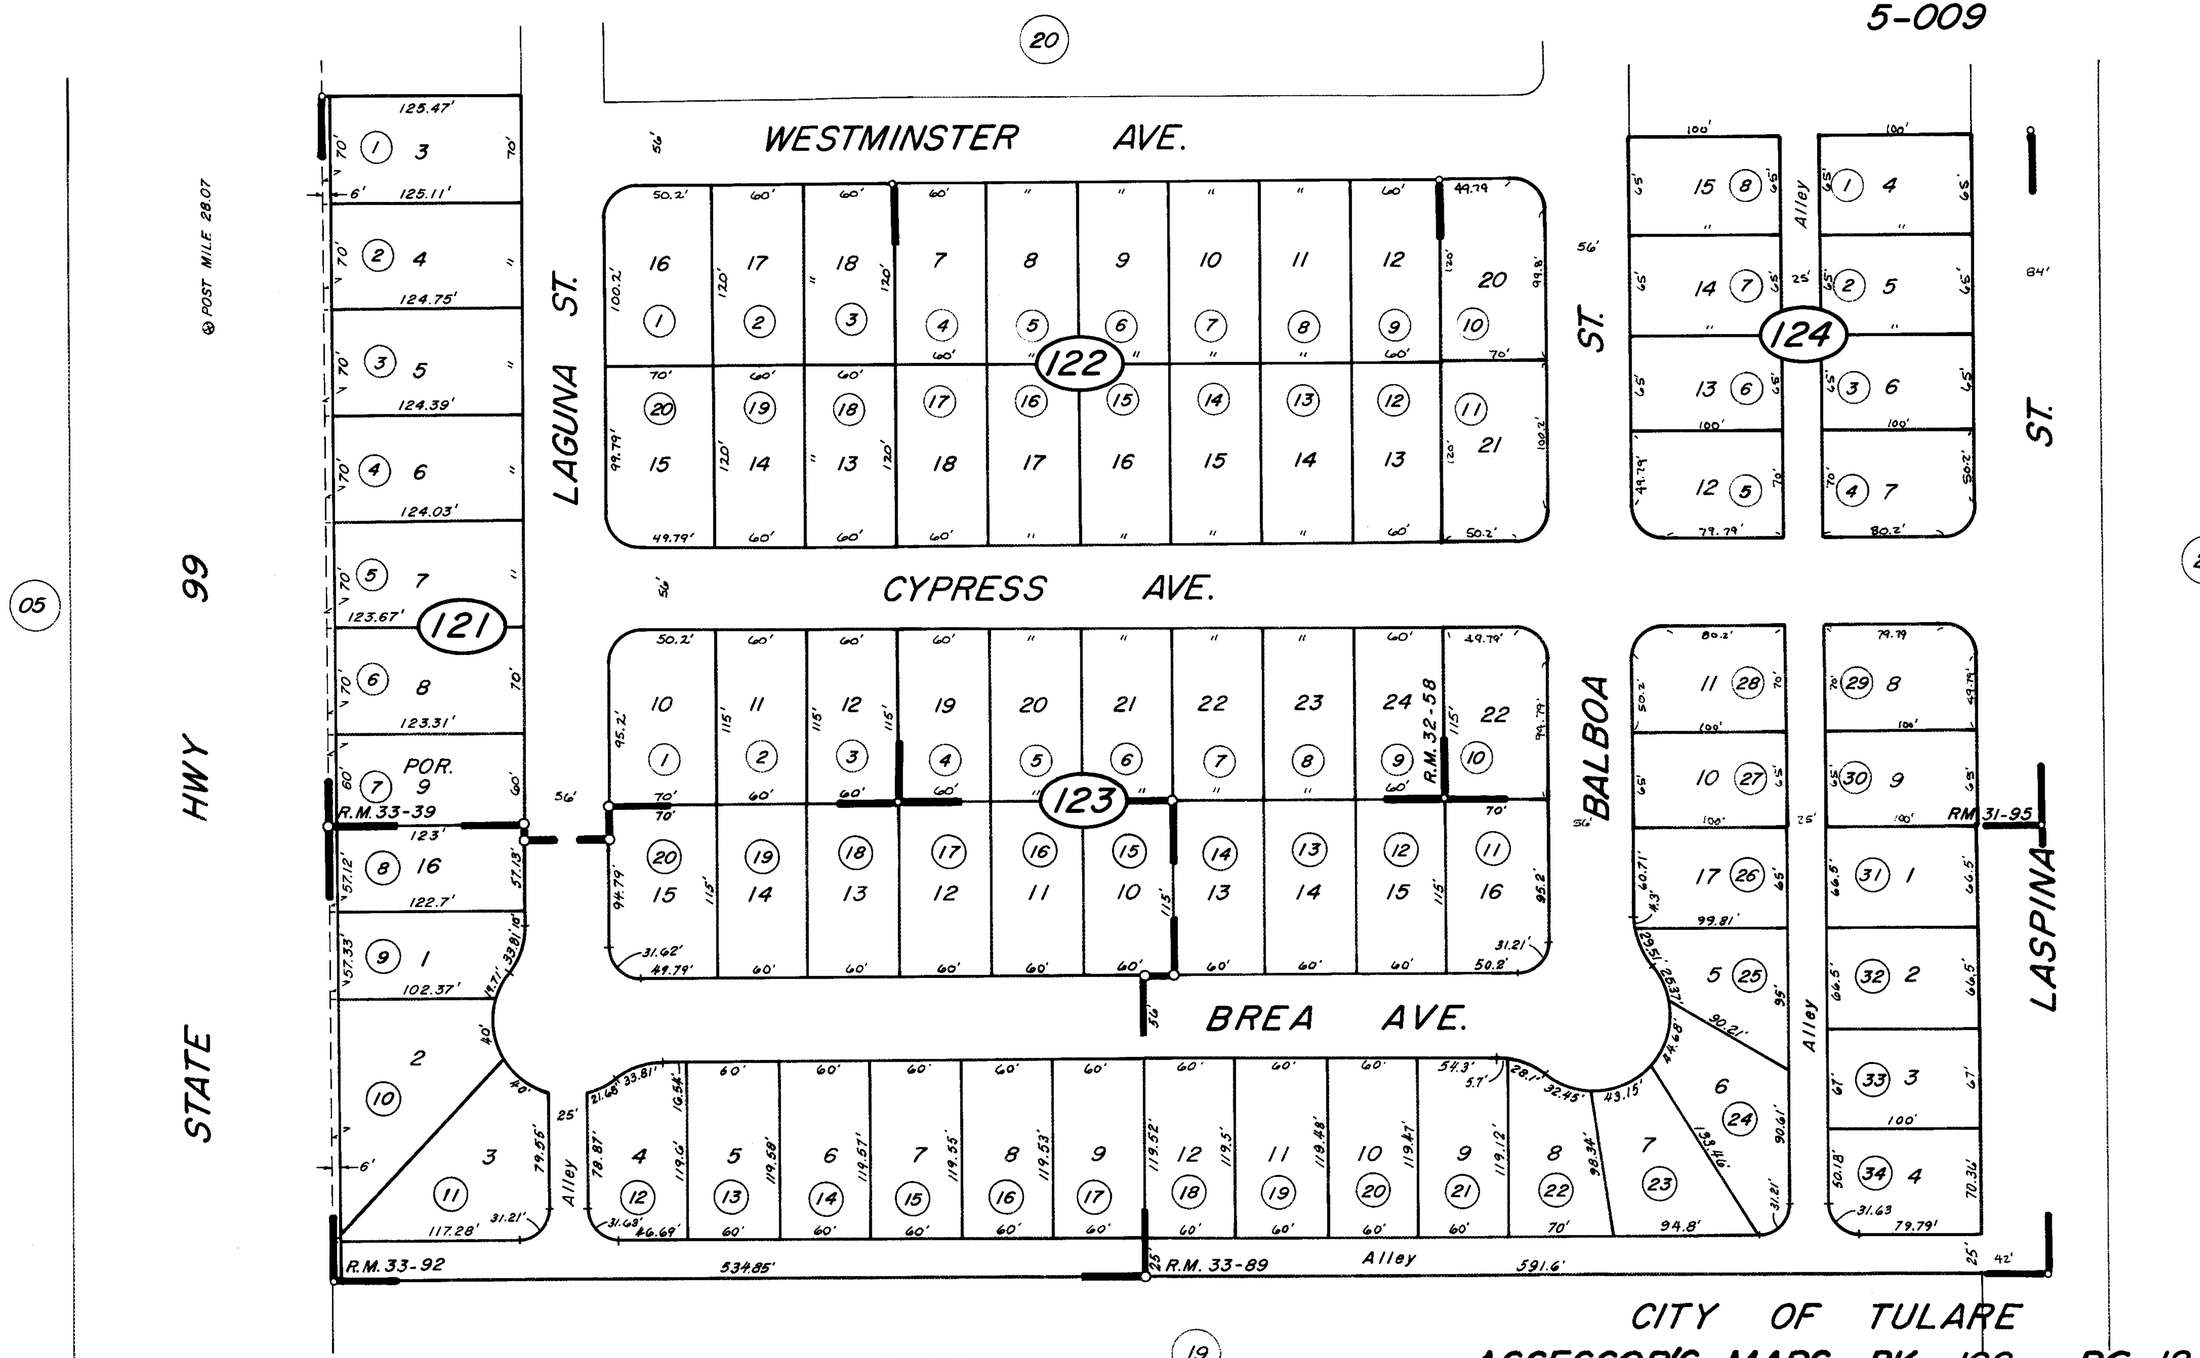

POR. CYPRESS PARK NO. 3 R.M. 31-95
POR. CYPRESS PARK NO. 4 R.M. 32-58
POR. CYPRESS PARK NO. 5 R.M. 33-39
CYPRESS PARK NO. 6 R.M. 33-89
CYPRESS PARK NO. 7 R.M. 33-92

NOTE—ASSESSOR'S BLOCK NUMBERS SHOWN IN ELLIPSES
ASSESSOR'S PARCEL NUMBERS SHOWN IN CIRCLES

CITY OF TULARE
ASSESSOR'S MAPS BK. 182 PG. 12
COUNTY OF TULARE, CALIF.