POR. NW ¼ SEC. 13, T.20S., R.24E., M.D.B.&M.

TAX CODE AREA **182-16**

5-017

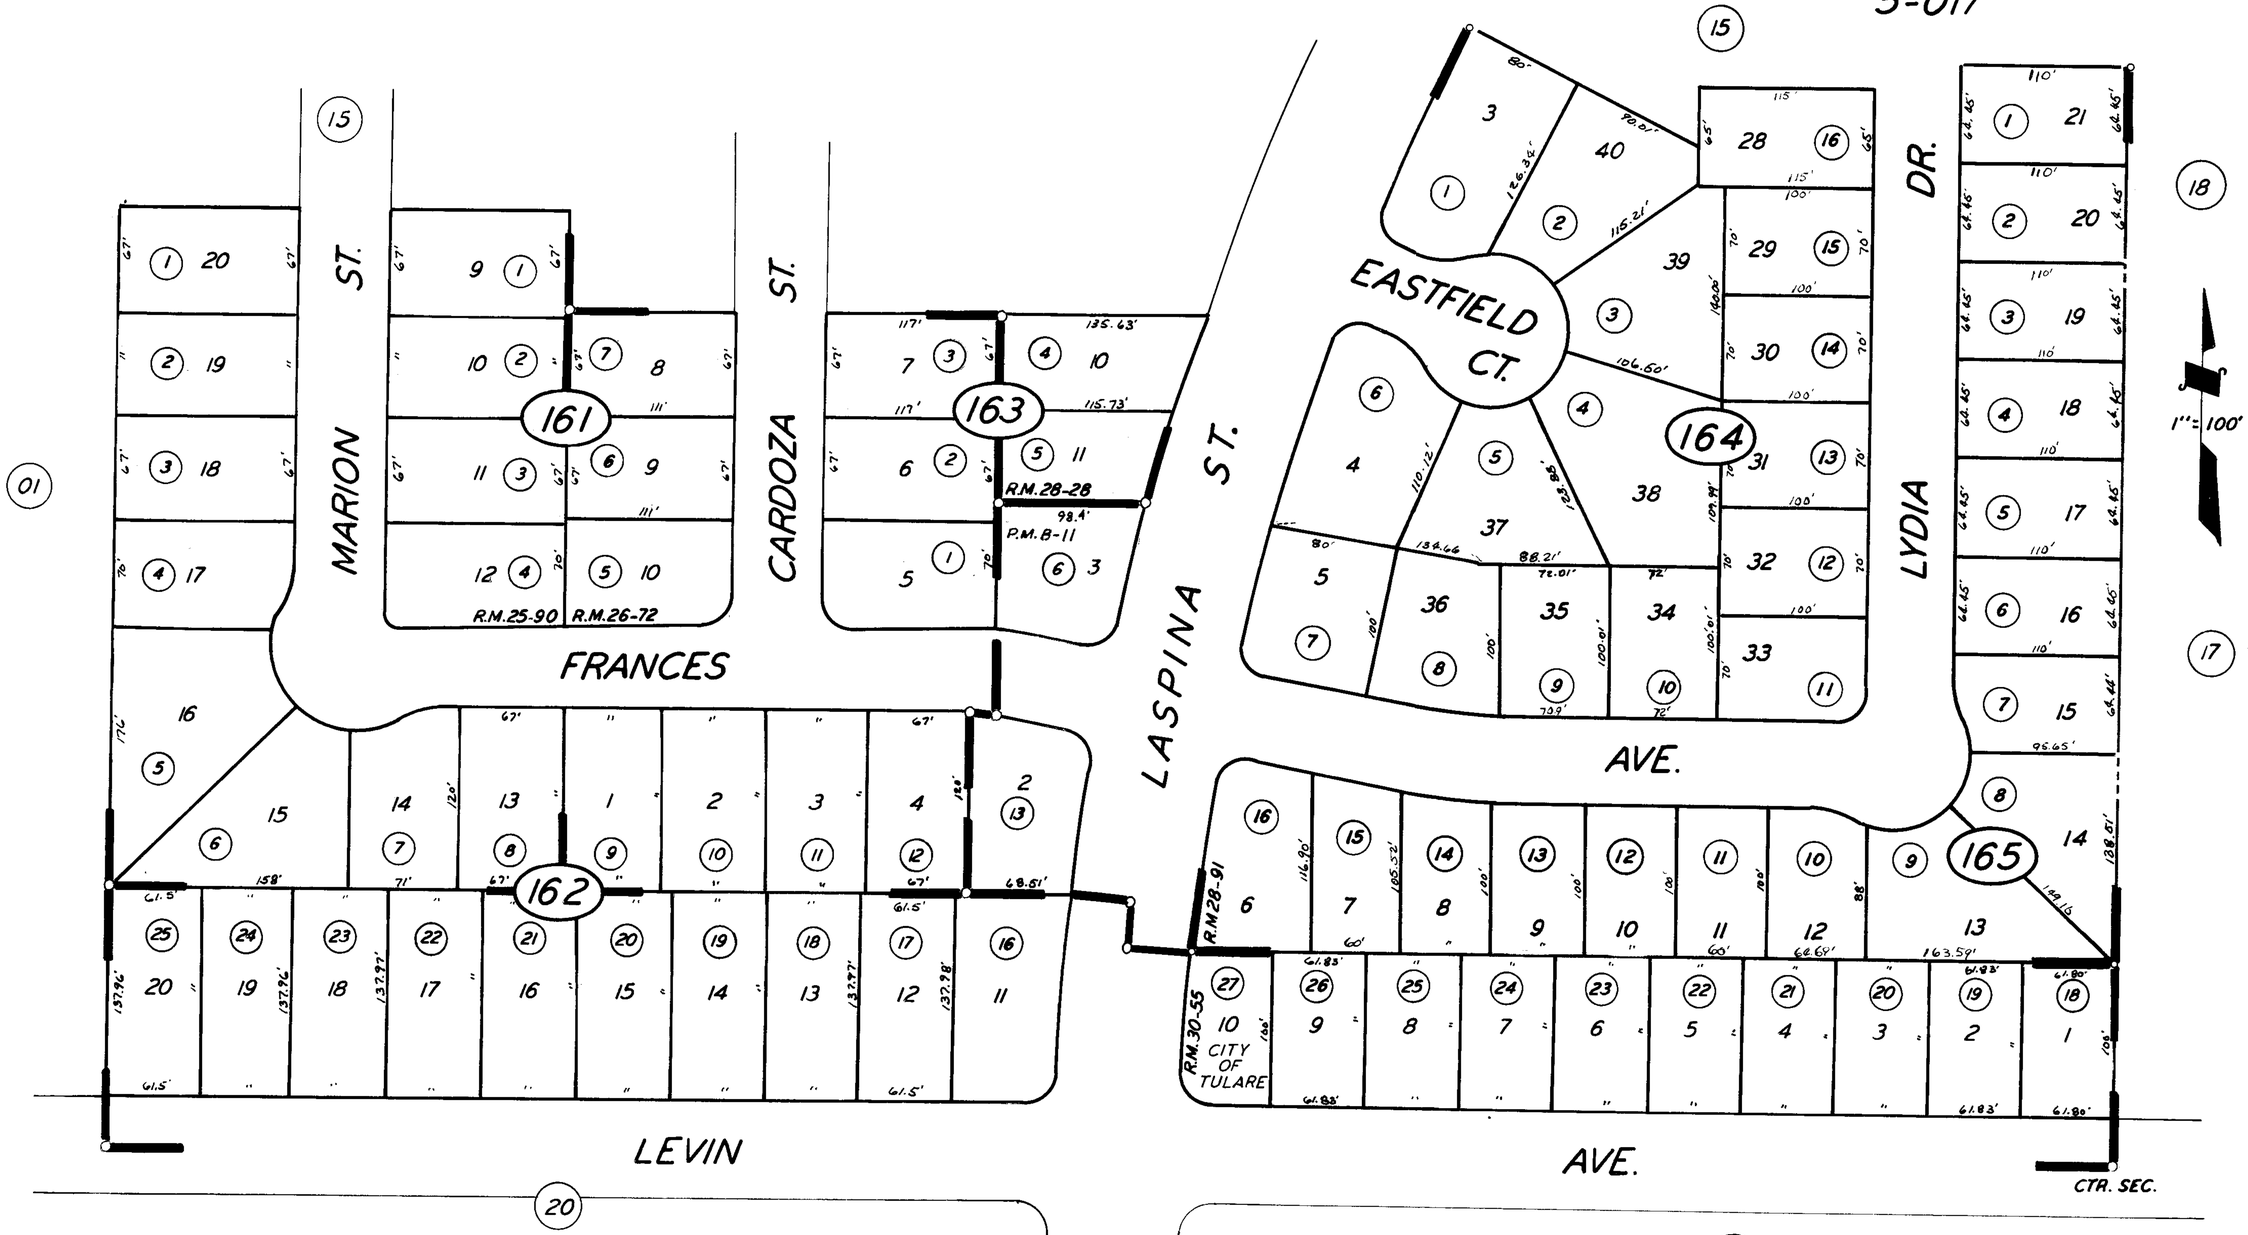

POR. SOUTHGATE MANOR NO. 5, R.M. 25-90
SOUTHGATE MANOR NO. 6, R.M. 26-72
POR. SOUTHGATE MANOR NO. 9, R.M. 28-28
POR. SOUTHGATE MANOR NO. 10, R.M. 28-91
SOUTHGATE MANOR NO. 13, R.M. 30-55
PARCEL MAP 711, P.M. 8-11

CITY OF TULARE
ASSESSOR'S MAPS BK. 182, PG. 16.
COUNTY OF TULARE, CALIF.

NOTE – ASSESSOR'S BLOCK NUMBERS SHOWN IN ELIPSES
ASSESSOR'S PARCEL NUMBERS SHOWN IN CIRCLES