**DISCLAIMER**

*THIS MAP WAS PREPARED FOR LOCAL PROPERTY ASSESSMENT PURPOSES ONLY. THE PARCELS SHOWN HEREON MAY NOT COMPLY WITH STATE AND LOCAL SUBDIVISION ORDINANCES. NO LIABILITY IS ASSUMED FOR THE USE OF THE INFORMATION HEREON.*

REVISED: 09/20/2010
REASON: UPDATE ADJ. PG.
CAD TECH: LLB

# E ½ OF NE ¼ OF SW ¼ OF SEC. 13, T.20 S., R.24 E., M.D.B. & M.

TAX CODE AREA 005-009

**182-21**

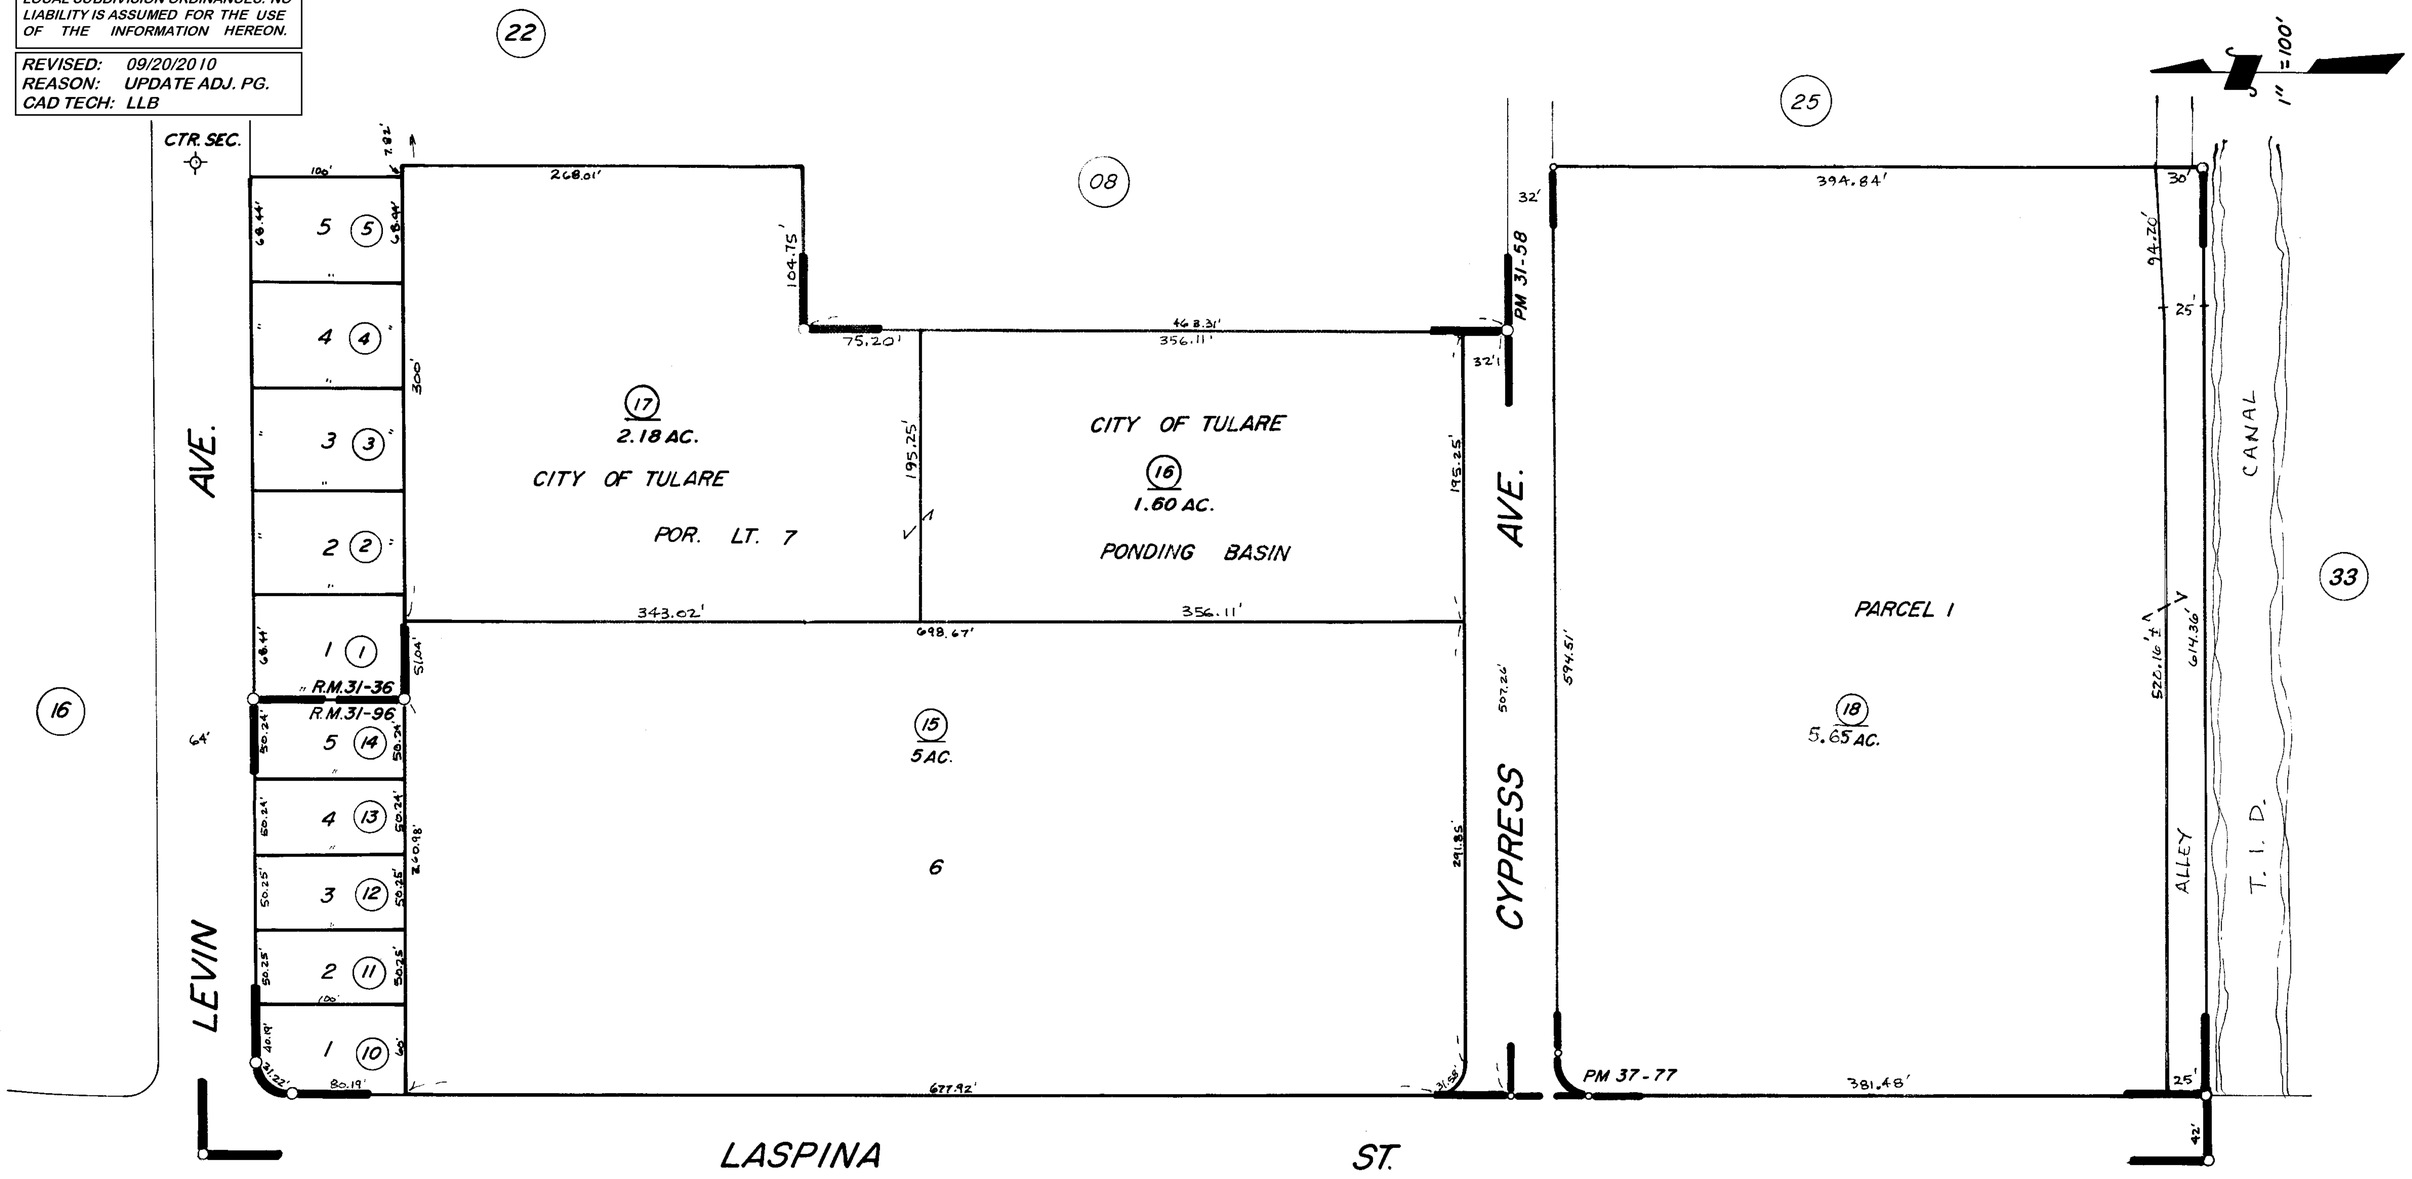


POR. PARCEL MAP 3674 PM 37-77
POR. EASTBROOK SUB. R.M. 31-36
POR. PARCEL MAP 3057, P.M. 31-58
POR. EASTBROOK SUB. NO. 2 R.M. 31-96

CITY OF TULARE
ASSESSOR'S MAPS BK. 182 PG. 21
COUNTY OF TULARE, CALIF.

NOTE—ASSESSOR'S BLOCK NUMBERS SHOWN IN ELLIPSES
ASSESSOR'S PARCEL NUMBERS SHOWN IN CIRCLES