DISCLAIMER

THIS MAP WAS PREPARED FOR LOCAL PROPERTY ASSESSMENT PURPOSES ONLY. THE PARCELS SHOWN HEREON MAY NOT COMPLY WITH STATE AND LOCAL SUBDIVISION ORDINANCES. NO LIABILITY IS ASSUMED FOR THE USE OF THE INFORMATION HEREON.

REVISED: 04/06/2006
REASON: ADJ. PG. UPDATE
CAD TECH: JRS

POR. NW/4 OF SE/4 OF SEC. 13, T.20S., R.24E., M.D.B. & M.

TAX CODE AREA 005-009

182-25

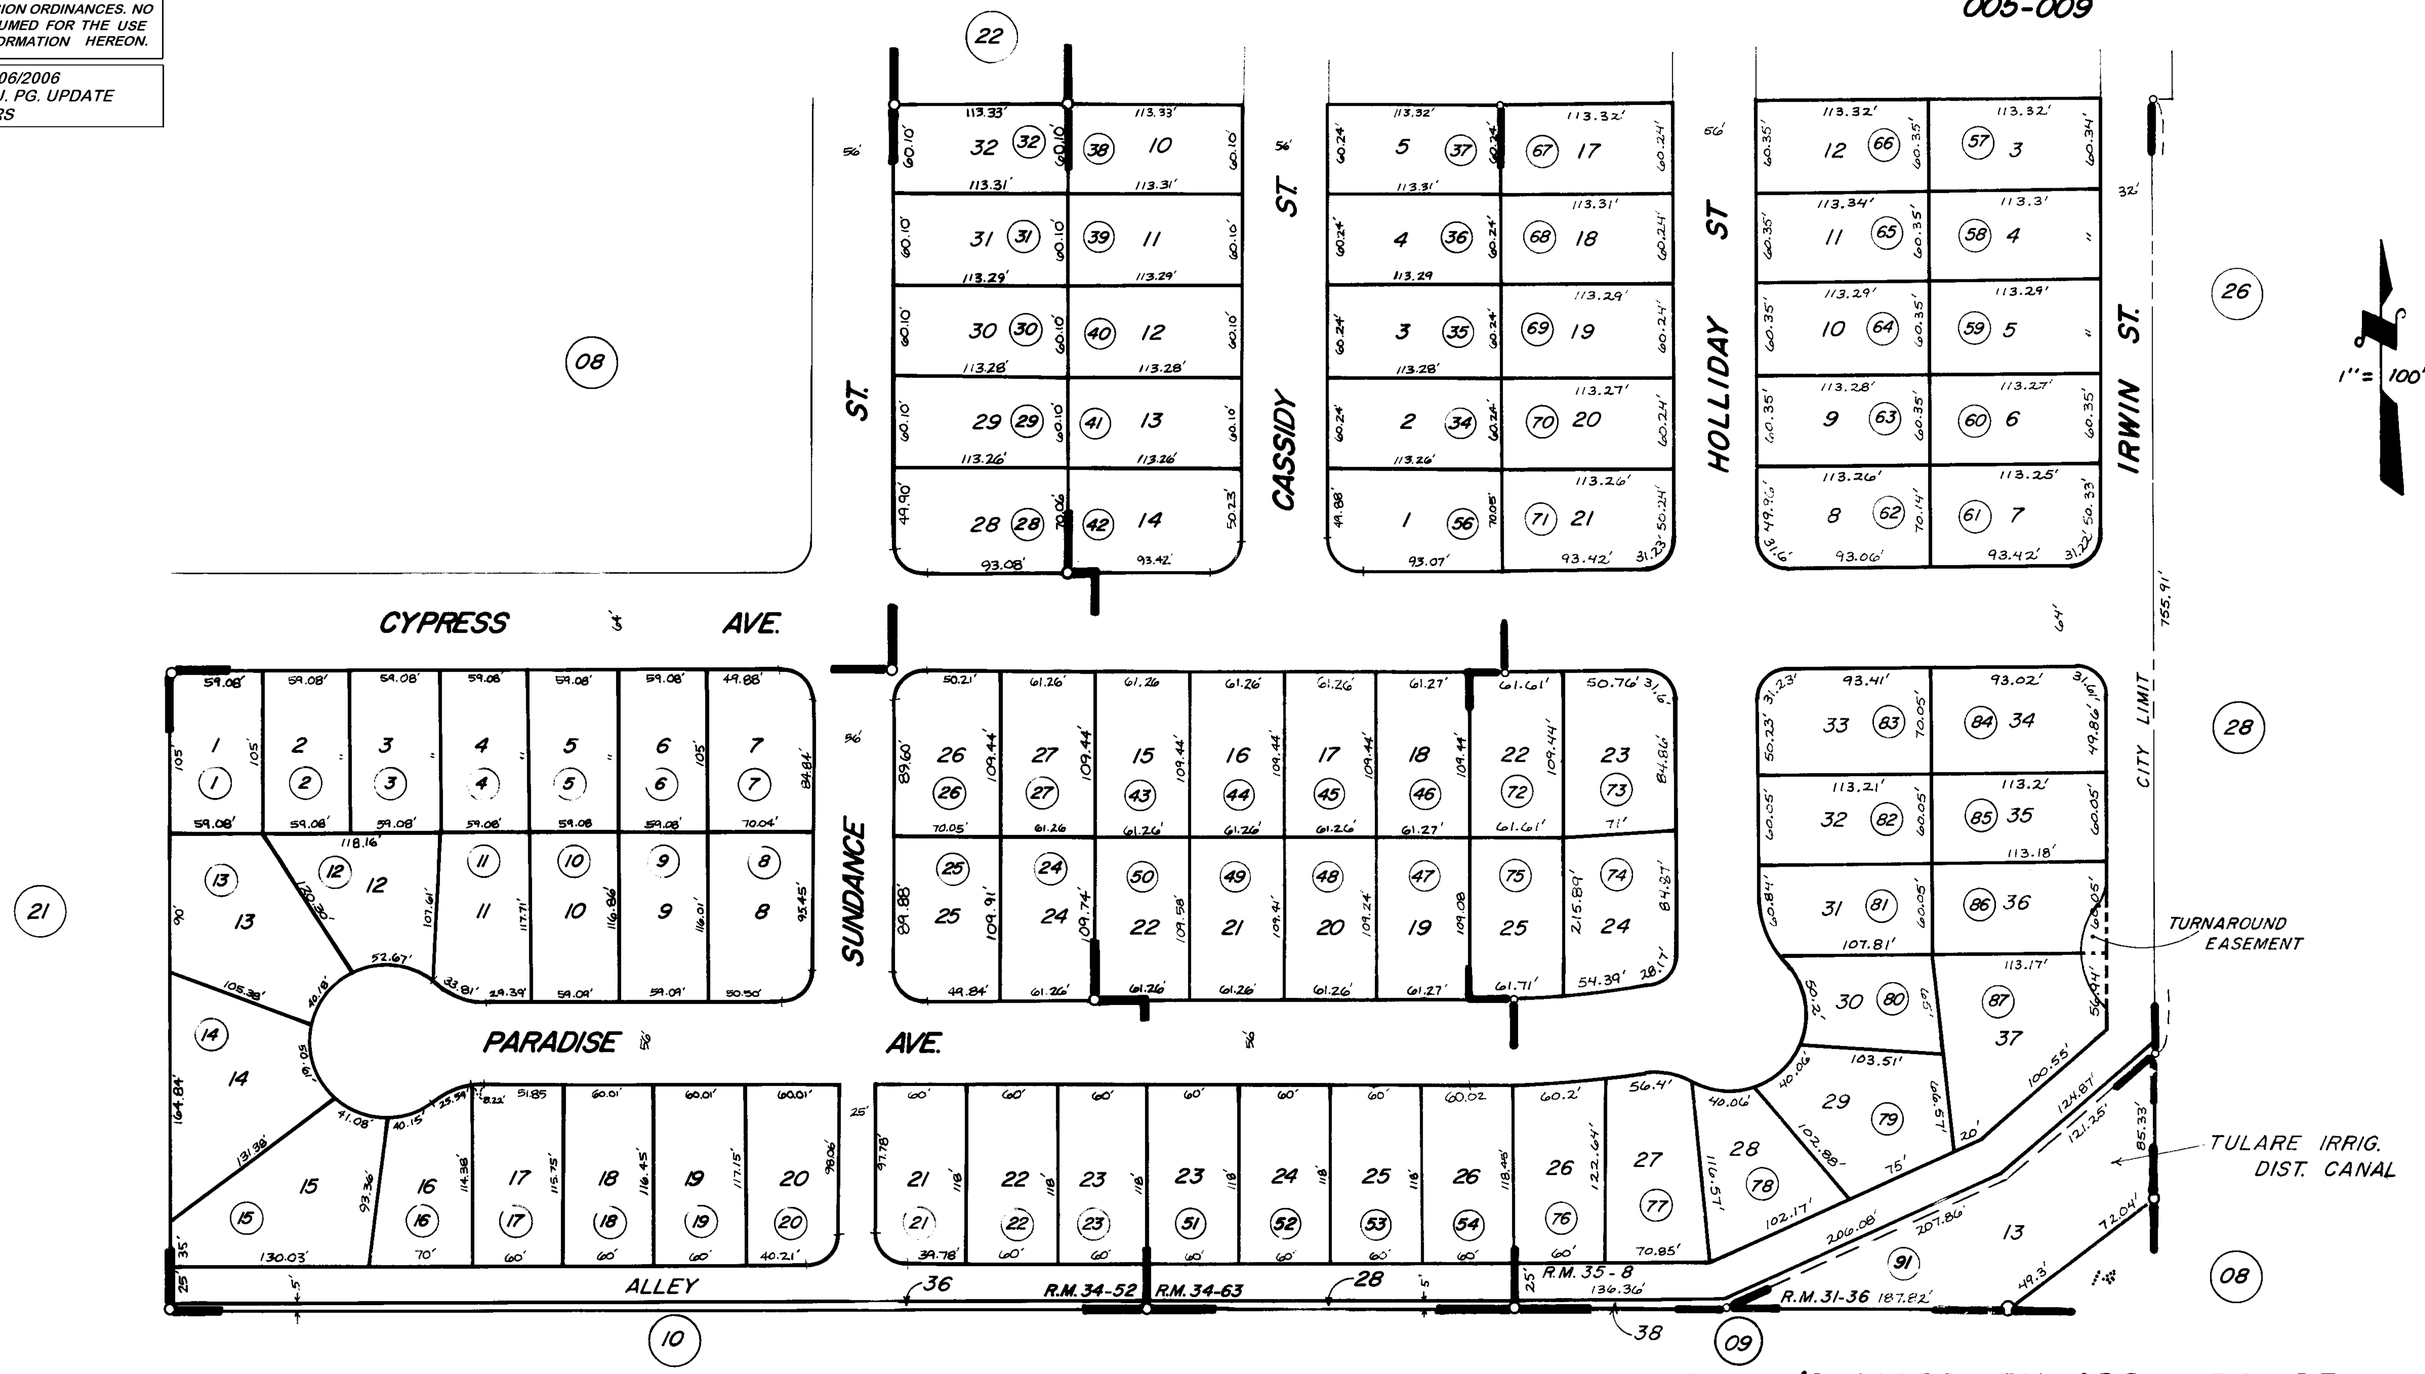

POR. CYPRESS WOODS NO.1 R.M. 34-52
POR. CYPRESS WOODS NO.2 R.M. 34-63
POR. CYPRESS WOODS NO.3 R.M. 35-8
POR. EASTBROOK SUB. R.M. 31-36

ASSESSOR'S MAPS BK. 182 PG. 25

COUNTY OF TULARE, CALIF.

NOTE—ASSESSOR'S BLOCK NUMBERS SHOWN IN ELLIPSES
ASSESSOR'S PARCEL NUMBERS SHOWN IN CIRCLES