N1/2 OF NE1/4 OF SE1/4 SEC.13, T.20S., R.24E., M.D.B.&M.

Tax Area Codes 182–26
005–074
005–089
005–104

DISCLAIMER

THIS MAP WAS PREPARED FOR LOCAL PROPERTY ASSESSMENT PURPOSES ONLY AND THE PARCELS SHOWN HEREON MAY NOT COMPLY WITH STATE AND LOCAL SUBDIVISION ORDINANCES, AND NO LIABILITY IS ASSUMED FOR THE USE OF THE INFORMATION SHOWN HEREON.

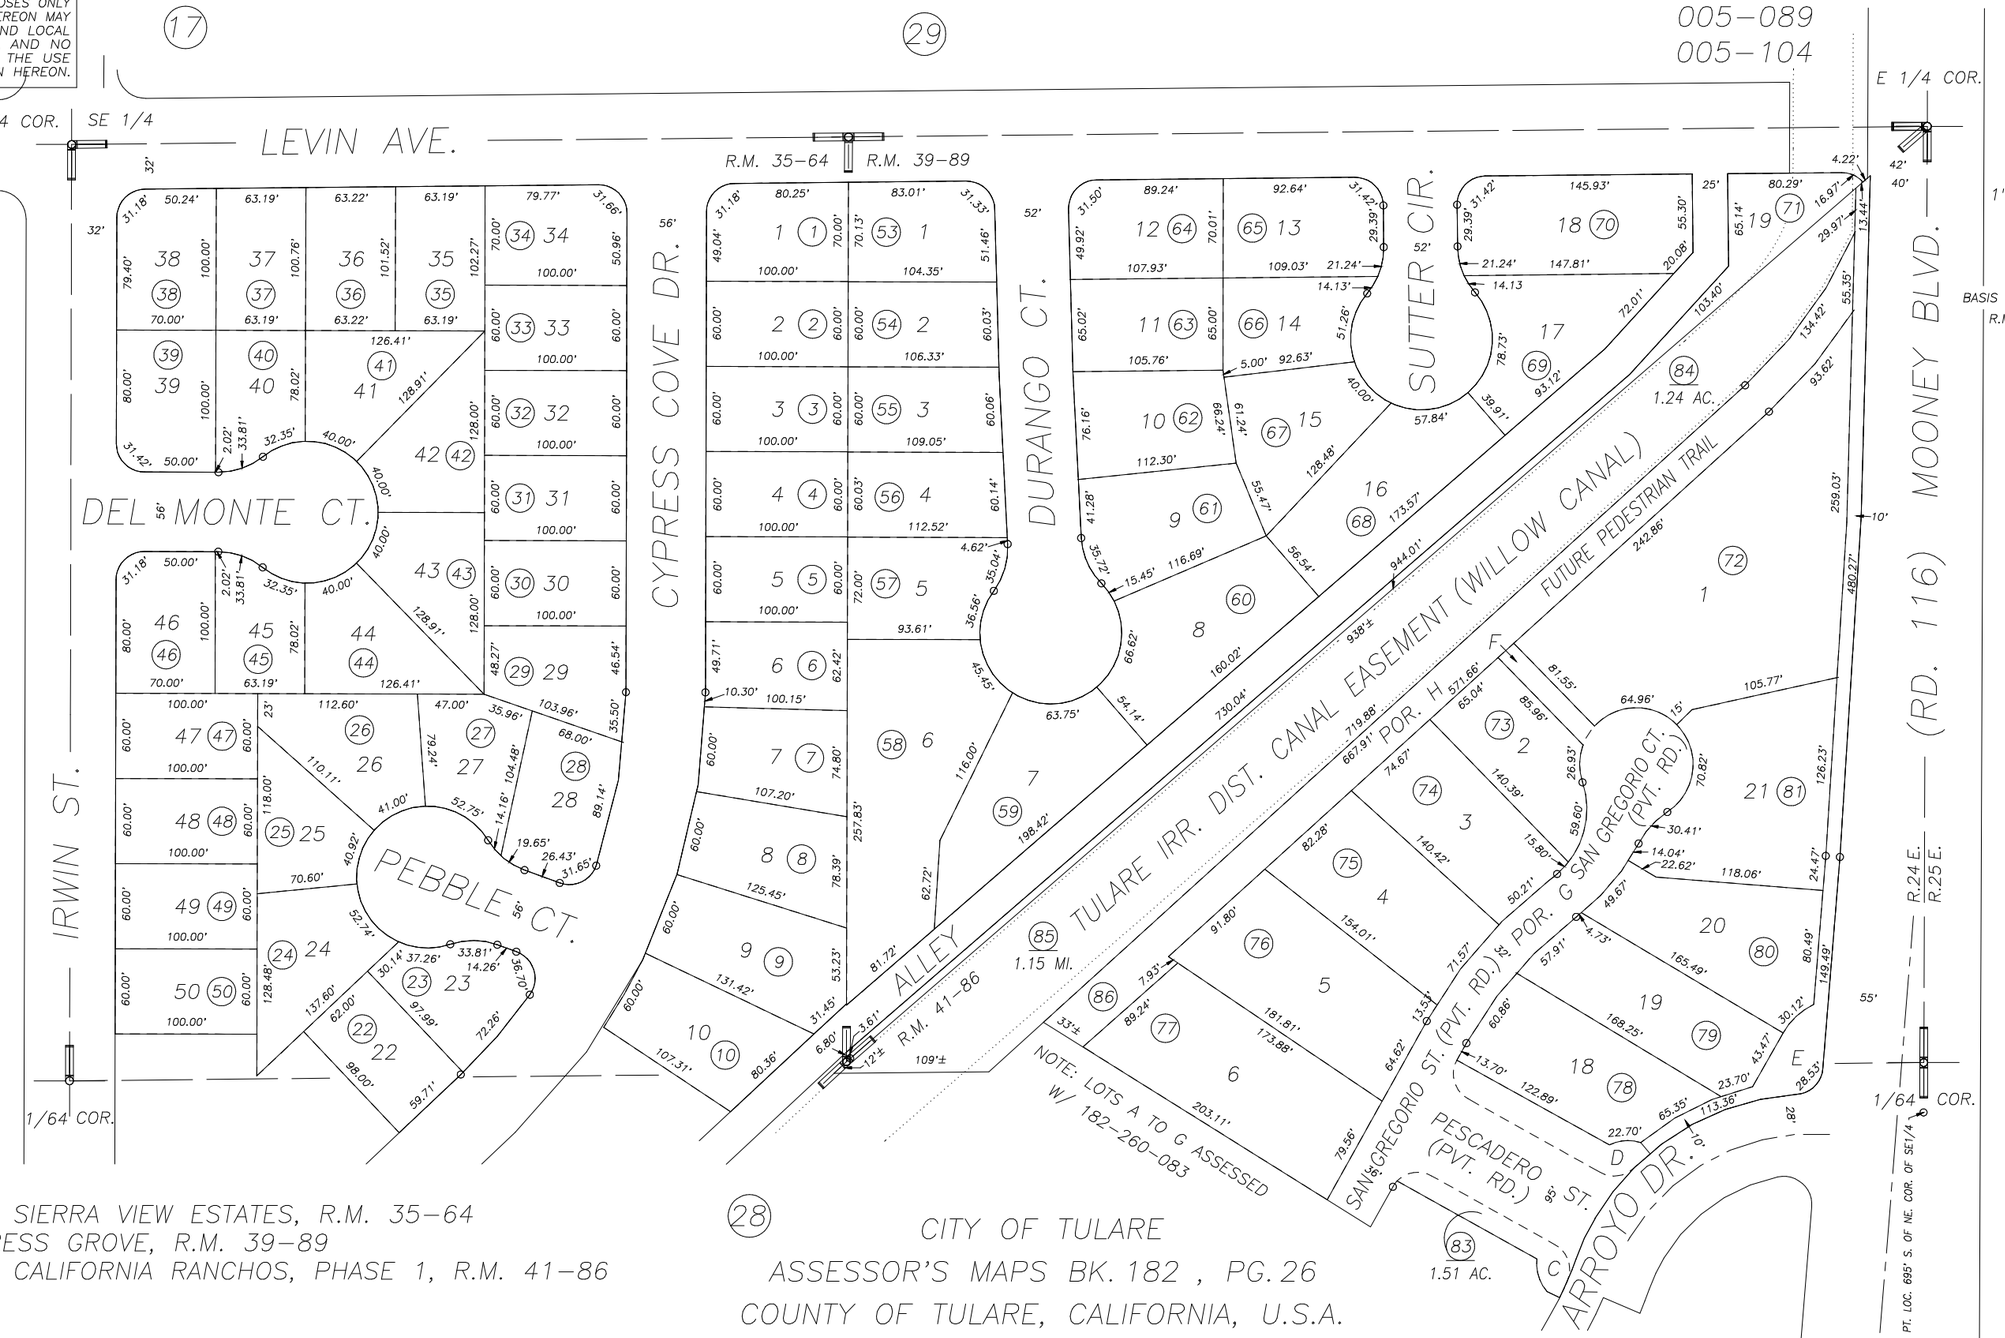

POR. SIERRA VIEW ESTATES, R.M. 35–64
CYPRESS GROVE, R.M. 39–89
POR. CALIFORNIA RANCHOS, PHASE 1, R.M. 41–86

(28)

CITY OF TULARE
ASSESSOR'S MAPS BK. 182 , PG. 26
COUNTY OF TULARE, CALIFORNIA, U.S.A.

NOTE: Assessor's Parcel Numbers Shown in Circles (1)
Assessor's Block Numbers Shown in Elipses (123)

REVISION	DATE	TECH
2007–0021843	10/16/2009	CBT