DISCLAIMER

THIS MAP WAS PREPARED FOR LOCAL PROPERTY ASSESSMENT PURPOSES ONLY AND THE PARCELS SHOWN HEREON MAY NOT COMPLY WITH STATE AND LOCAL SUBDIVISION ORDINANCES, AND NO LIABILITY IS ASSUMED FOR THE USE OF THE INFORMATION SHOWN HEREON.

N1/2 OF NW1/4 OF NE1/4 SEC.13, T.20S, R.24E, M.D.B.&M.

Tax Area Codes
005-001
005-017
005-042

182-31

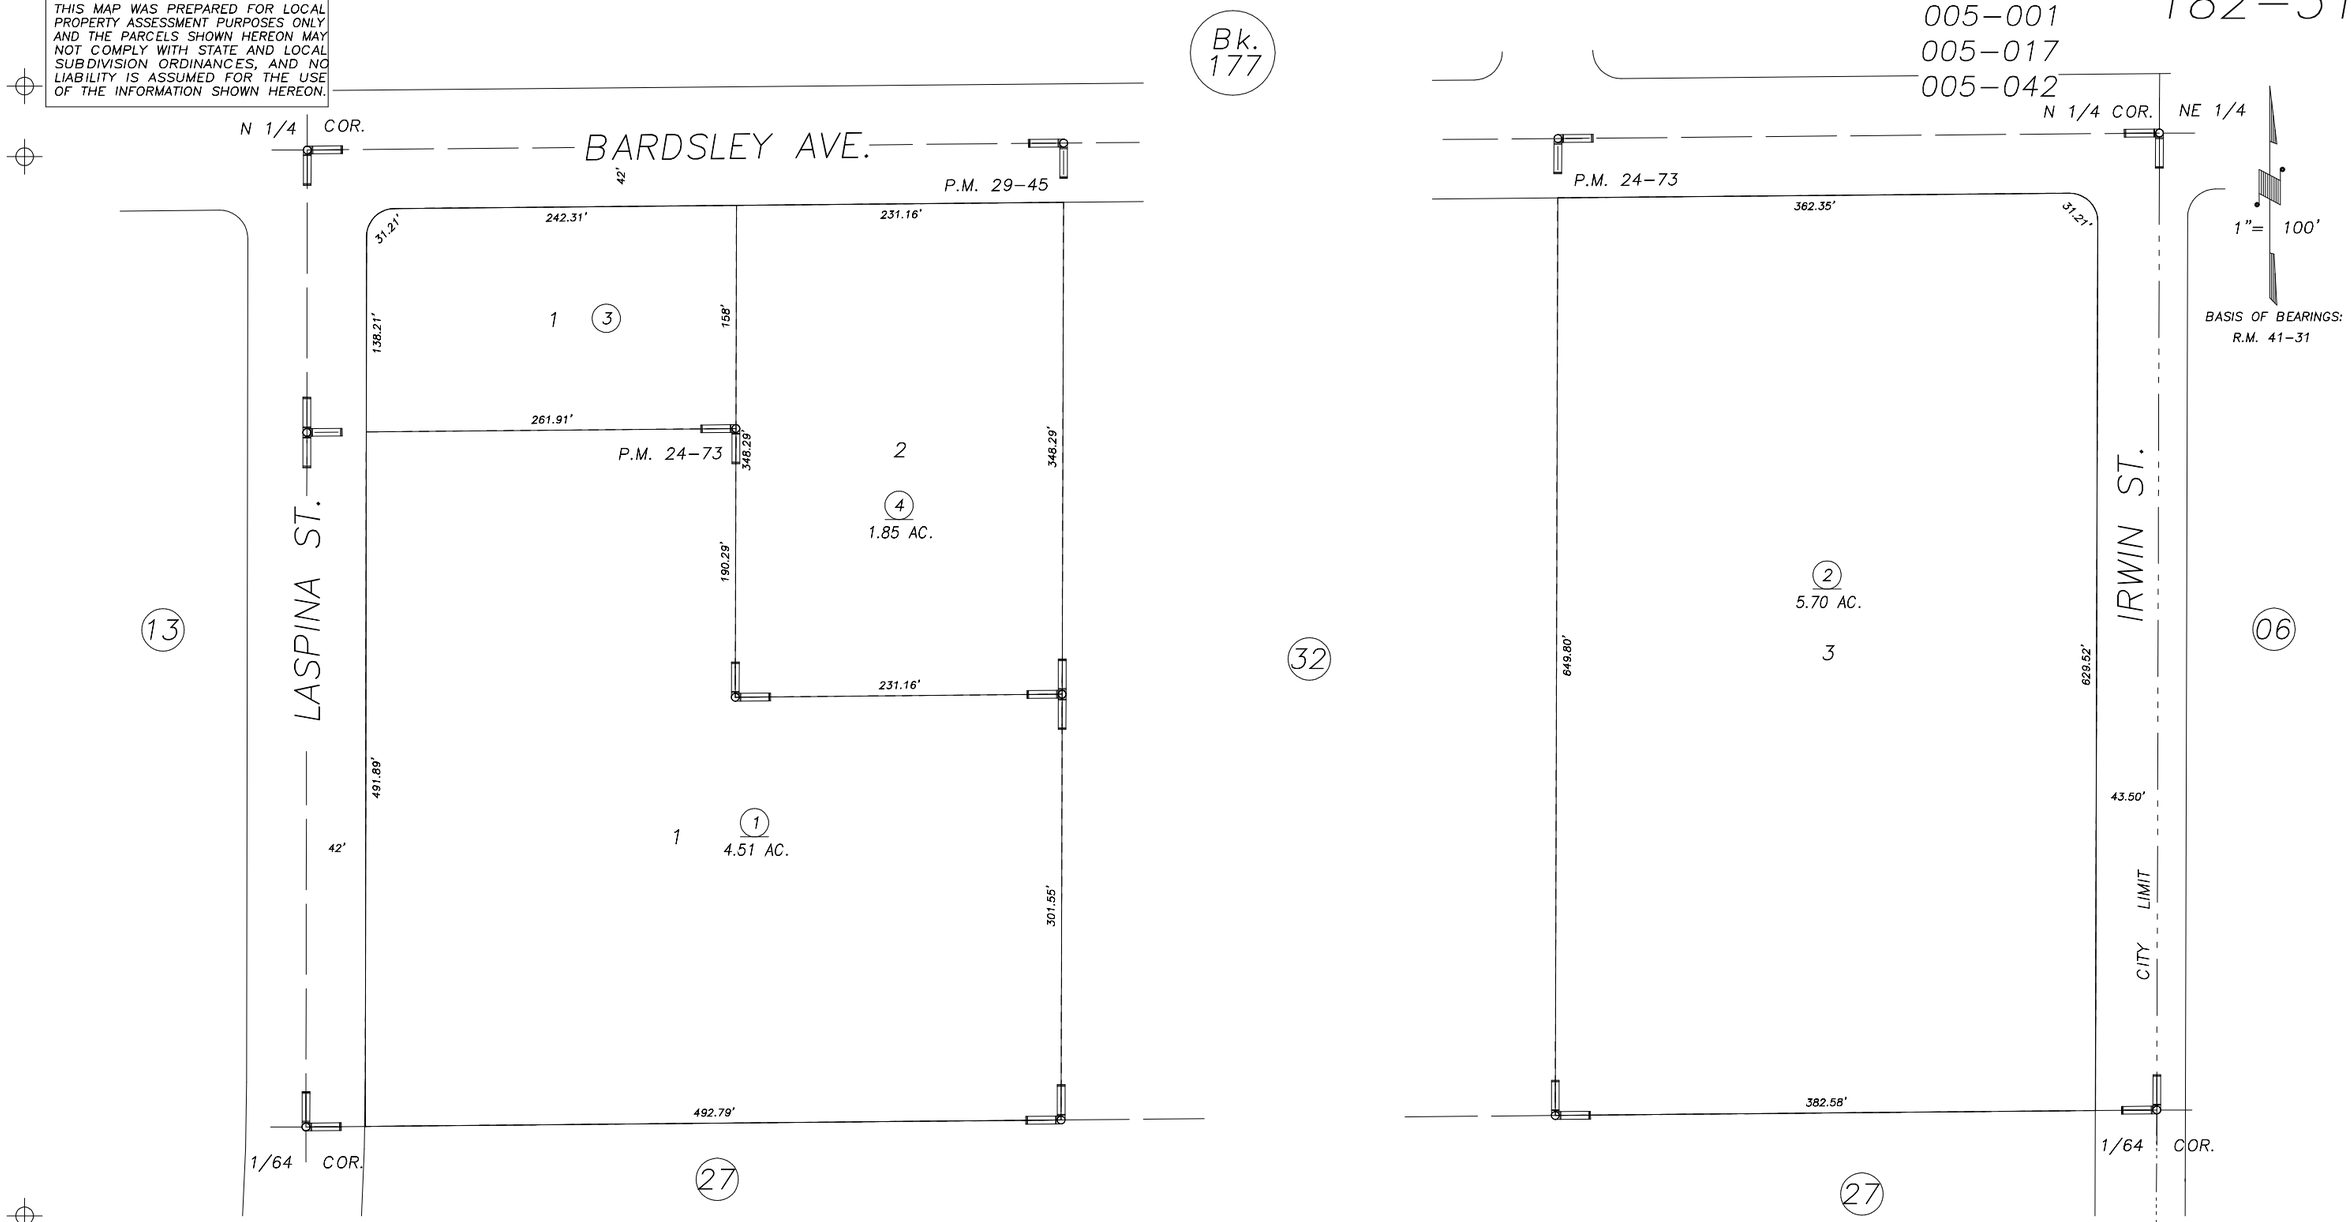

PARCEL MAP 2372, P.M. 24-73
PARCEL MAP 2844, P.M. 29-45

CITY OF TULARE
ASSESSOR'S MAPS BK.182 , PG.31
COUNTY OF TULARE, CALIFORNIA, U.S.A.

NOTE: Assessor's Parcel Numbers Shown in Circles (1)
Assessor's Block Numbers Shown in Elipses (123)

REVISION	DATE	TECH
2007-0059888	05/02/2008	MLC