DISCLAIMER

THIS MAP WAS PREPARED FOR LOCAL PROPERTY ASSESSMENT PURPOSES ONLY. THE PARCELS SHOWN HEREON MAY NOT COMPLY WITH STATE AND LOCAL SUBDIVISION ORDINANCES. NO LIABILITY IS ASSUMED FOR THE USE OF THE INFORMATION HEREON.

REVISED: 12/14/2010
REASON: 2003-0034790
CAD TECH: JLC

W 1/2 SEC. 5, T. 20S., R. 25E., M. D. B. & M.

TAX CODE AREA **184-02**

145-003

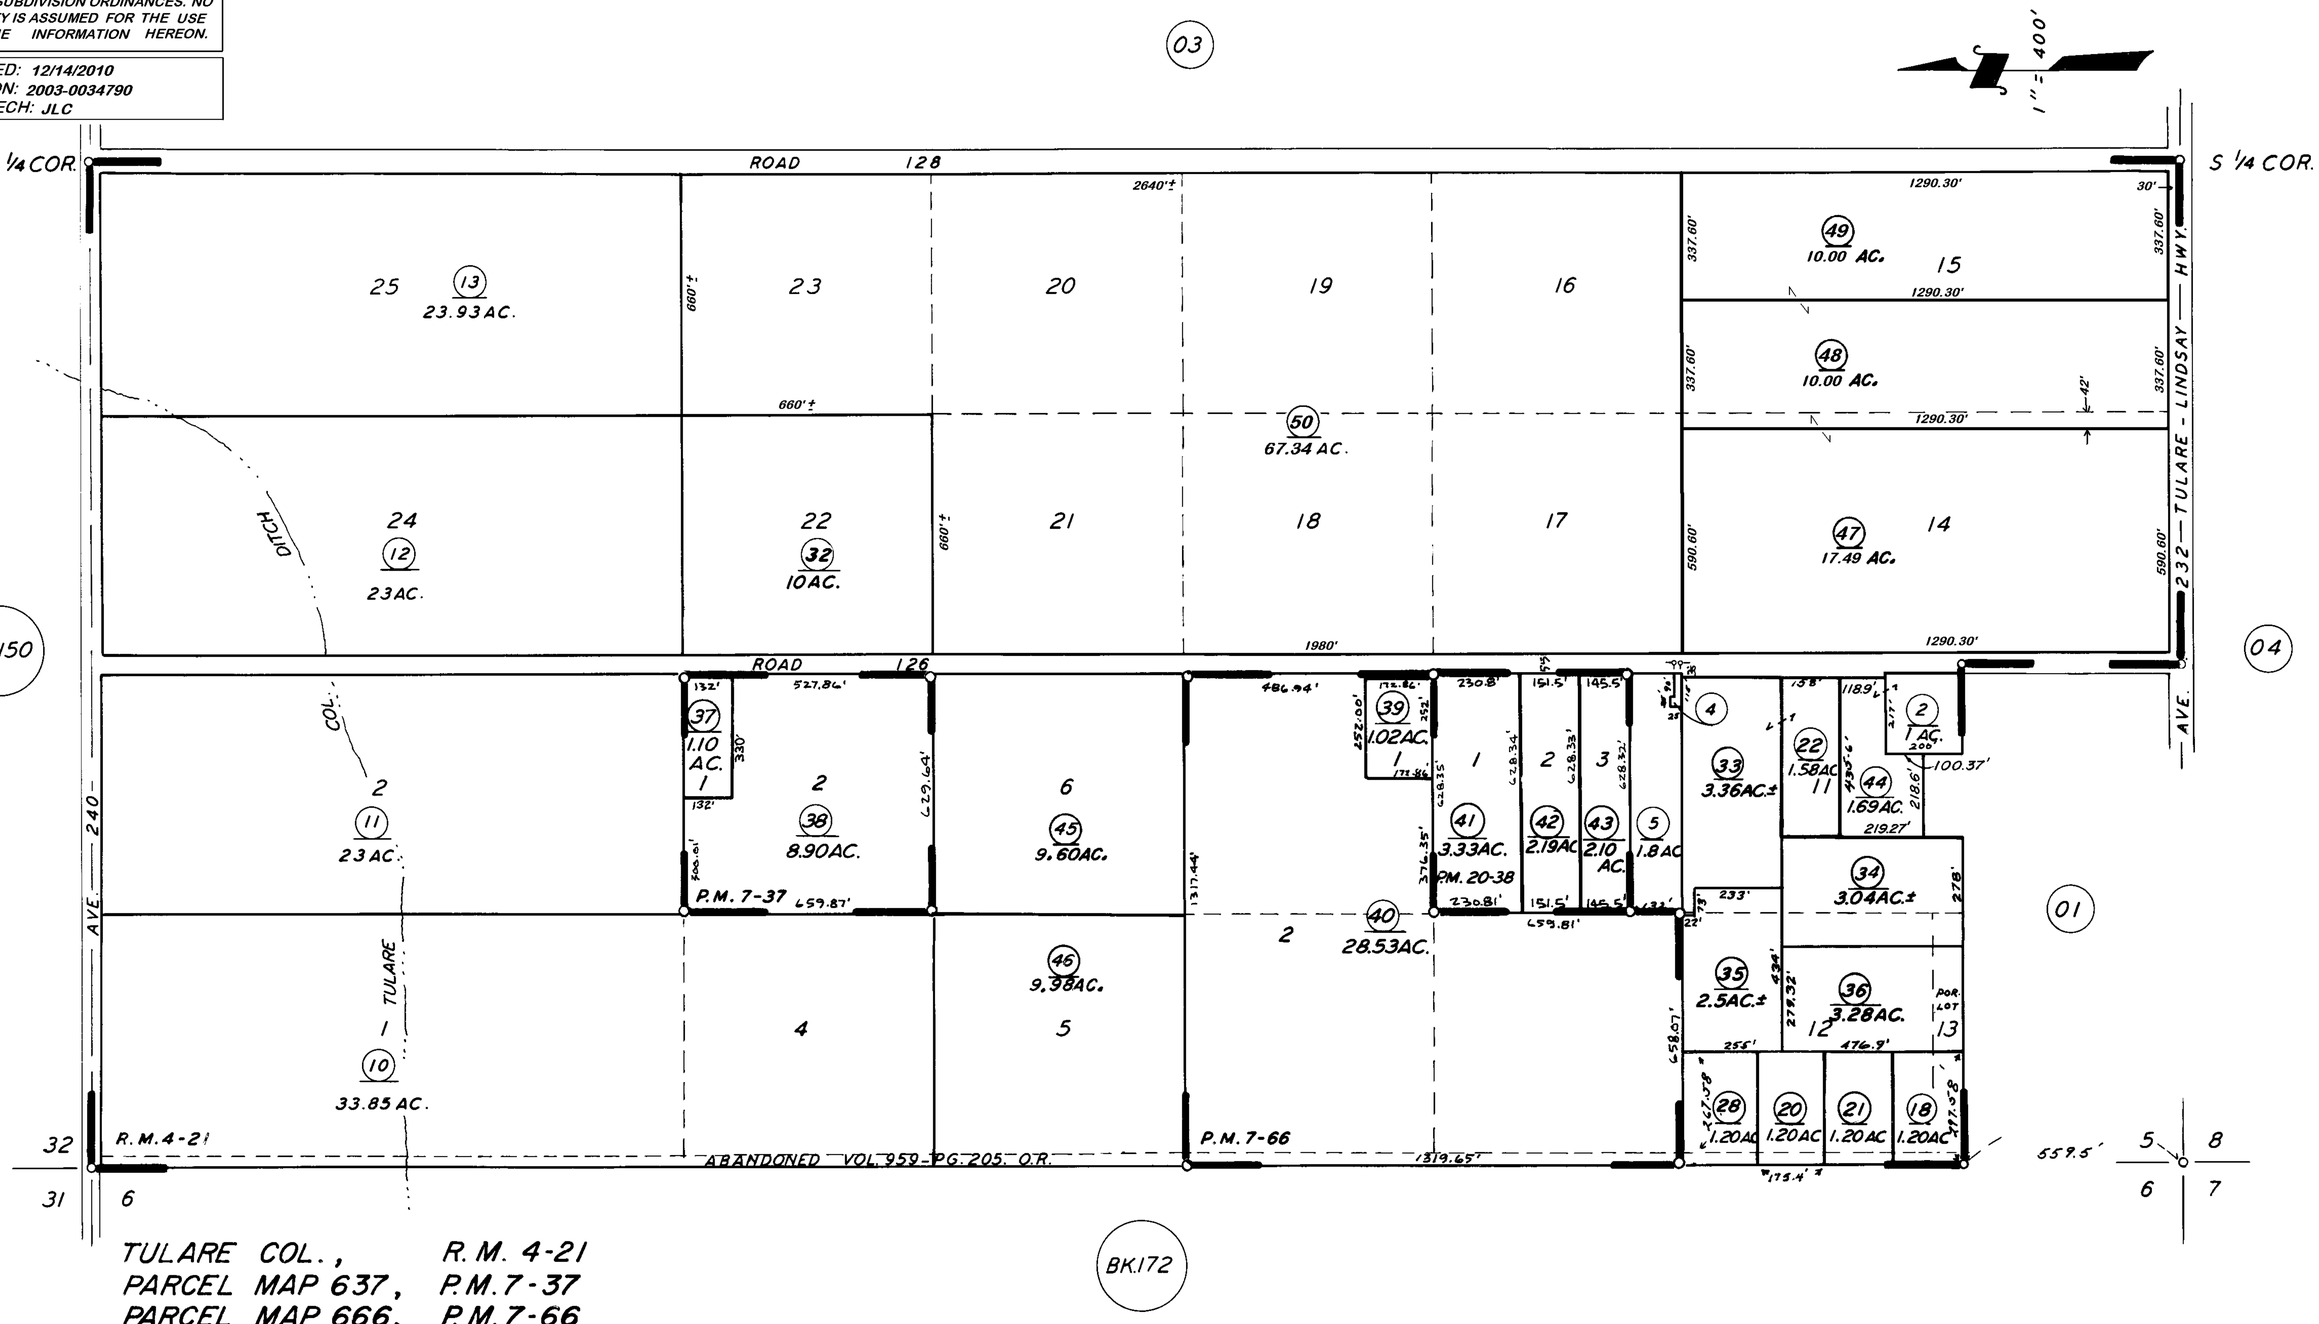

TULARE COL., R. M. 4-21
PARCEL MAP 637, P.M. 7-37
PARCEL MAP 666, P.M. 7-66
PARCEL MAP 1937, P.M. 20-38
RECORD OF SURVEY, L.S. 26-64 (SEC. 5 & ETC.)

ASSESSOR'S MAPS BK. 184, PG. 02.
COUNTY OF TULARE, CALIF.

NOTE — ASSESSOR'S BLOCK NUMBERS SHOWN IN ELLIPSES
ASSESSOR'S PARCEL NUMBERS SHOWN IN CIRCLES